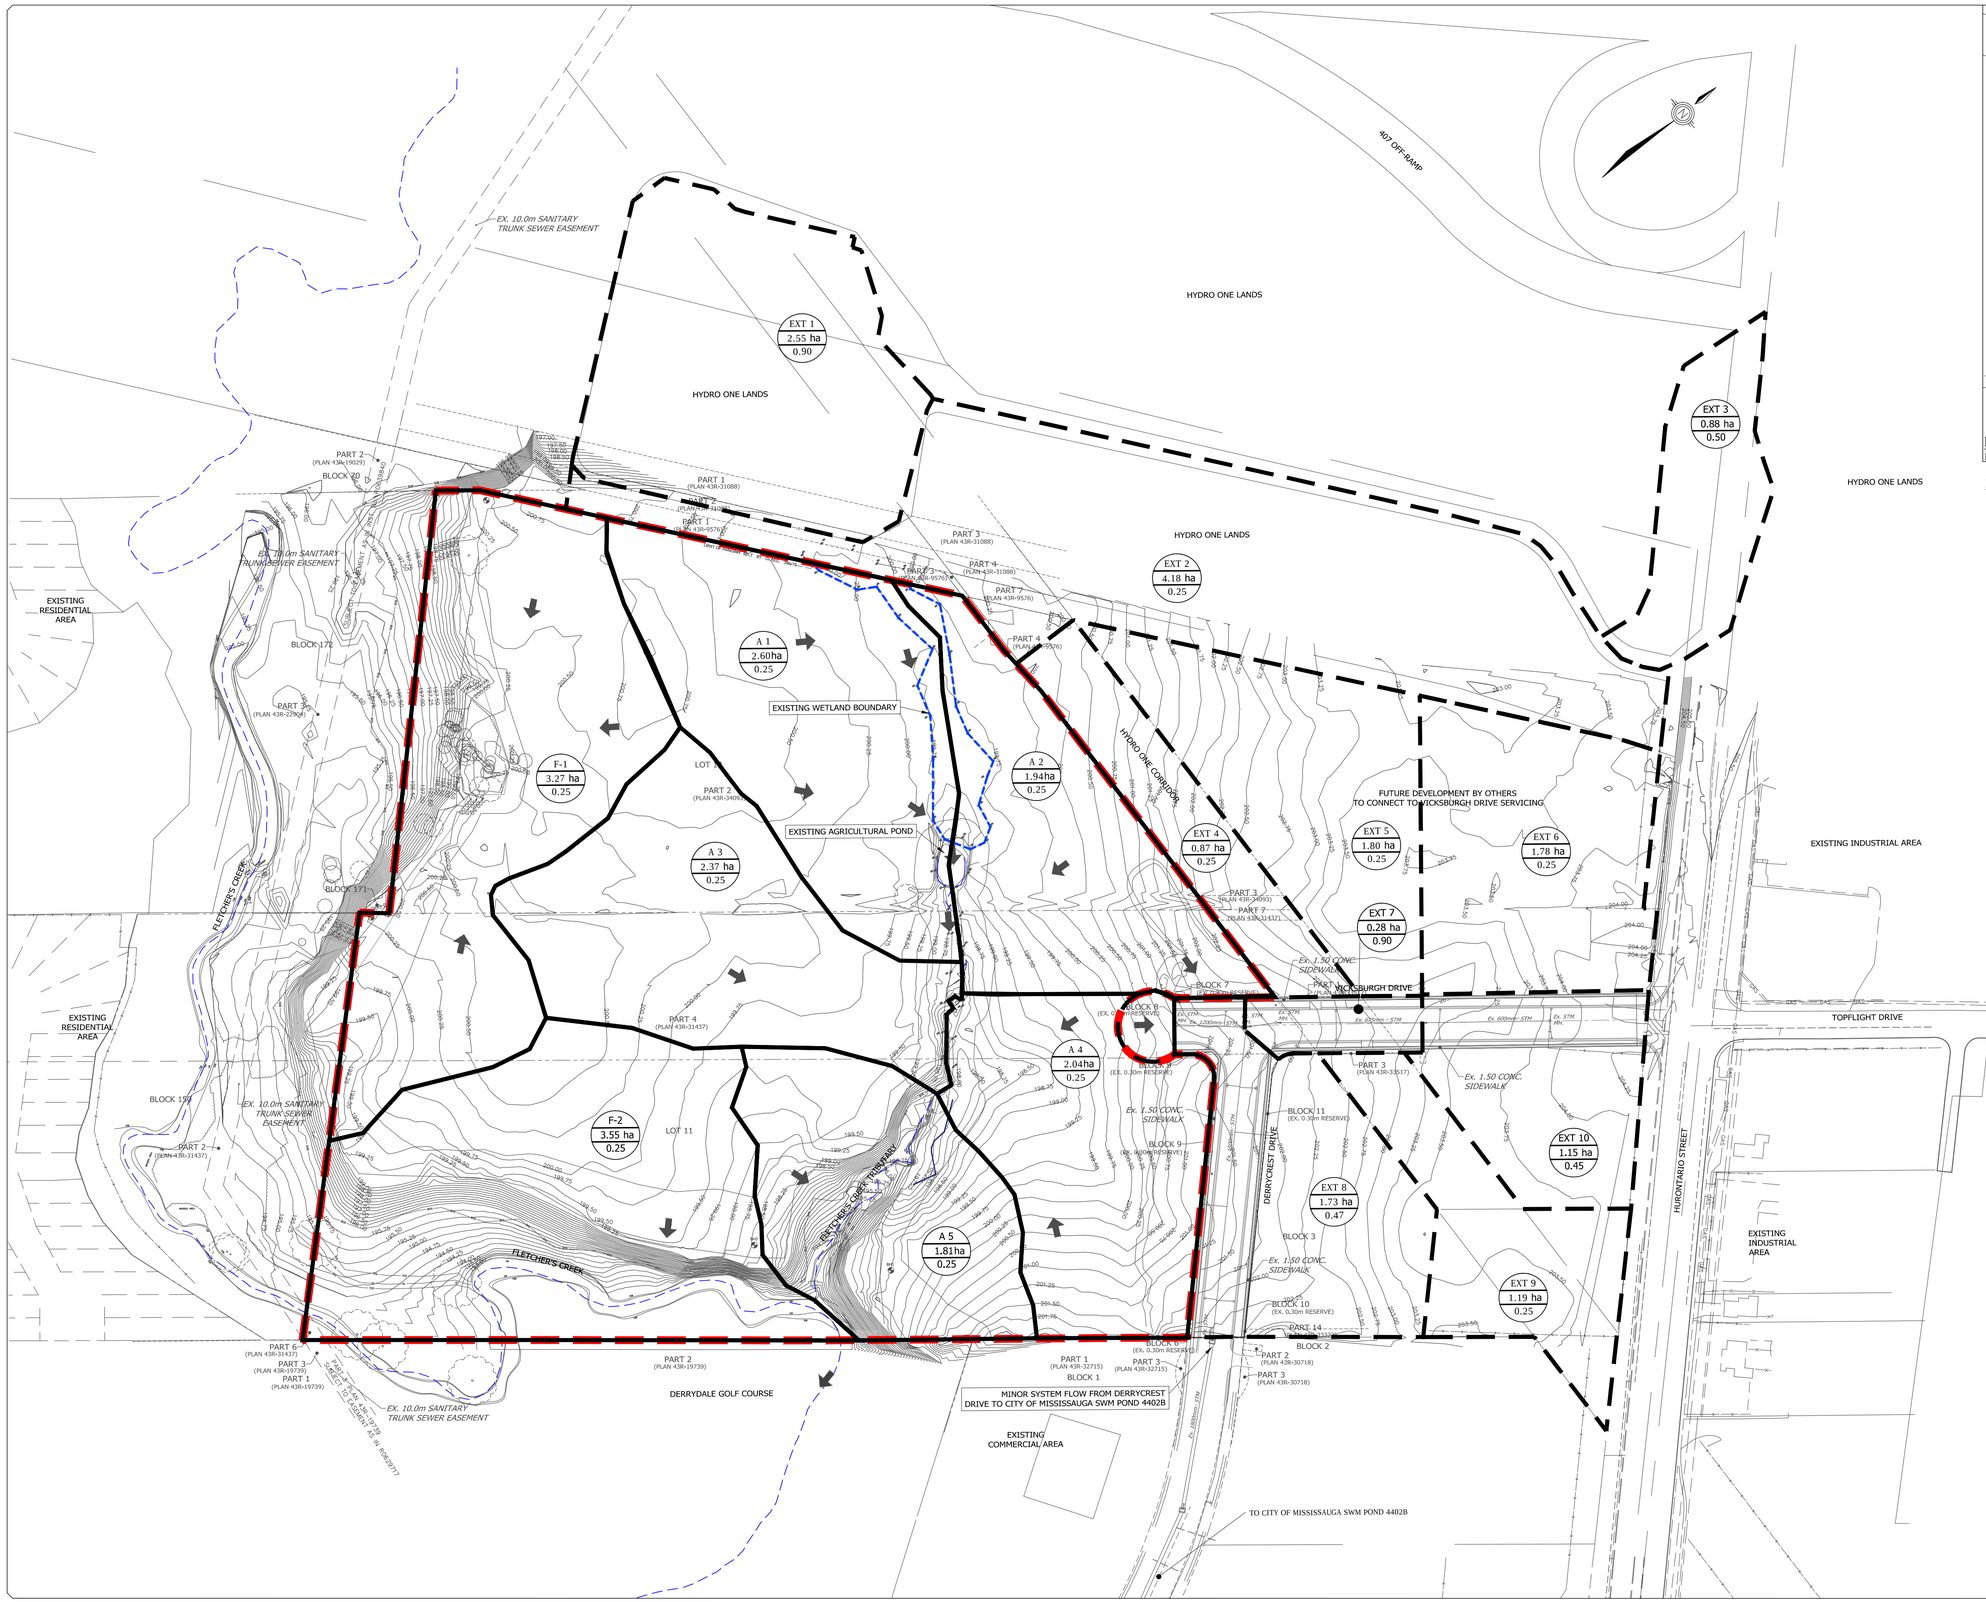

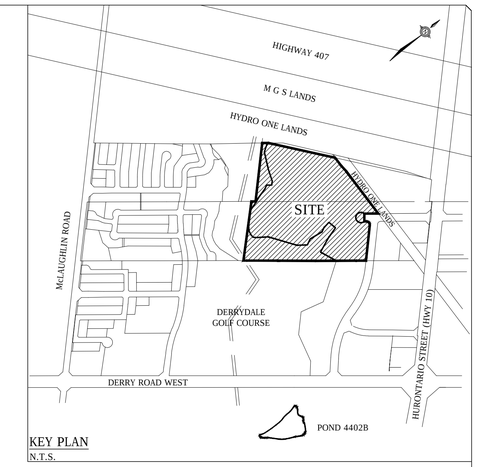

KEY PLAN
N.T.S.

LEGEND

- PROPERTY BOUNDARY
- INTERNAL STORM DRAINAGE AREA BOUNDARY
- EXTERNAL STORM DRAINAGE AREA BOUNDARY
- EXISTING STORM SEWER
- EXT 6 / 2.93 ha / 0.90 — CATCHMENT I.D. / DRAINAGE AREA (ha) / COMPOSITE RUNOFF COEFFICIENT
- EXISTING OVERLAND FLOW ROUTE
- EXISTING WETLAND BOUNDARY
- EXISTING GROUND CONTOURS AND ELEVATION

LICENSED PROFESSIONAL ENGINEER
M. JOZWIK
OCT.03/25
PROVINCE OF ONTARIO

DEZEN INDUSTRIAL PH2

SKIRA & ASSOCIATES LTD.
CONSULTING ENGINEERS
3464 Semenyk Court, Suite 100, Mississauga, Ontario L5C 4P8
Tel. (905) 276-5100 Fax. (905) 270-1936 Email - info@skiraconsult.ca

FIGURE 6 - PRE-DEVELOPMENT STORM DRAINAGE PLAN

PROJ. No.:	224-M62	DATE:	NOVEMBER 2024	SCALE:	1:1500