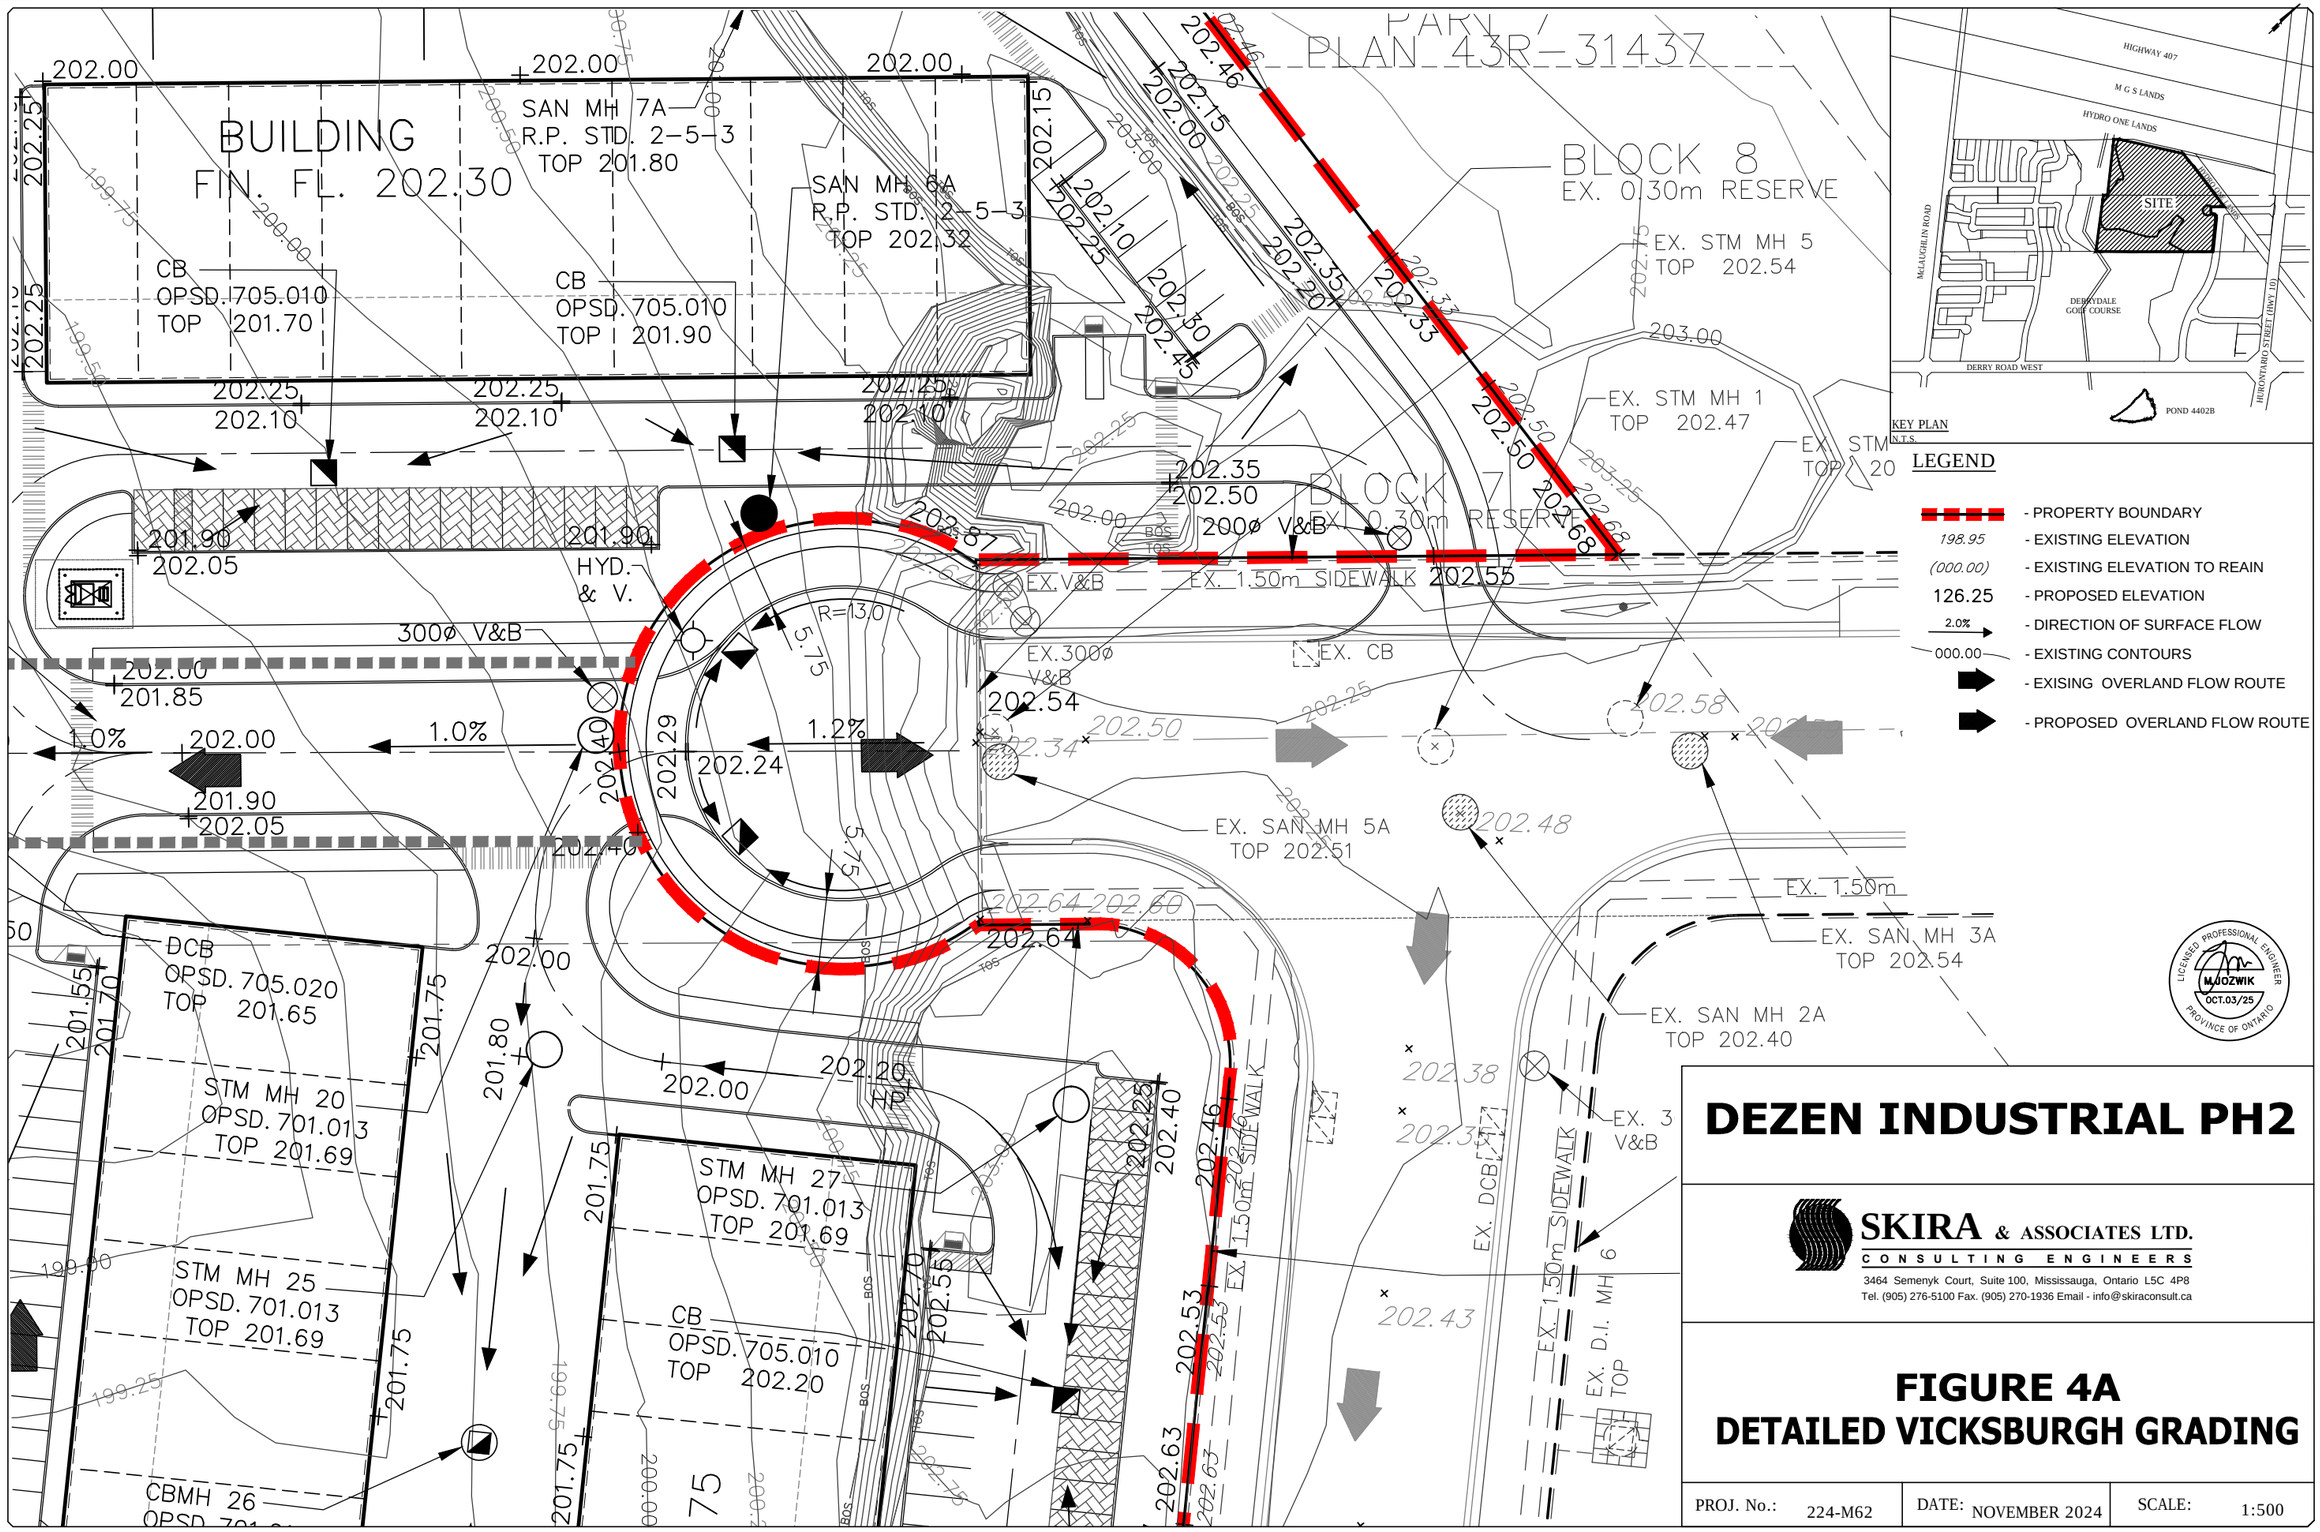

DEZEN INDUSTRIAL PH2

SKIRA & ASSOCIATES LTD.
CONSULTING ENGINEERS
3464 Semenyk Court, Suite 100, Mississauga, Ontario L5C 4P8
Tel. (905) 276-5100 Fax. (905) 270-1936 Email - info@skiraconsult.ca

FIGURE 4A
DETAILED VICKSBURGH GRADING

PROJ. No.:	224-M62	DATE:	NOVEMBER 2024	SCALE:	1:500