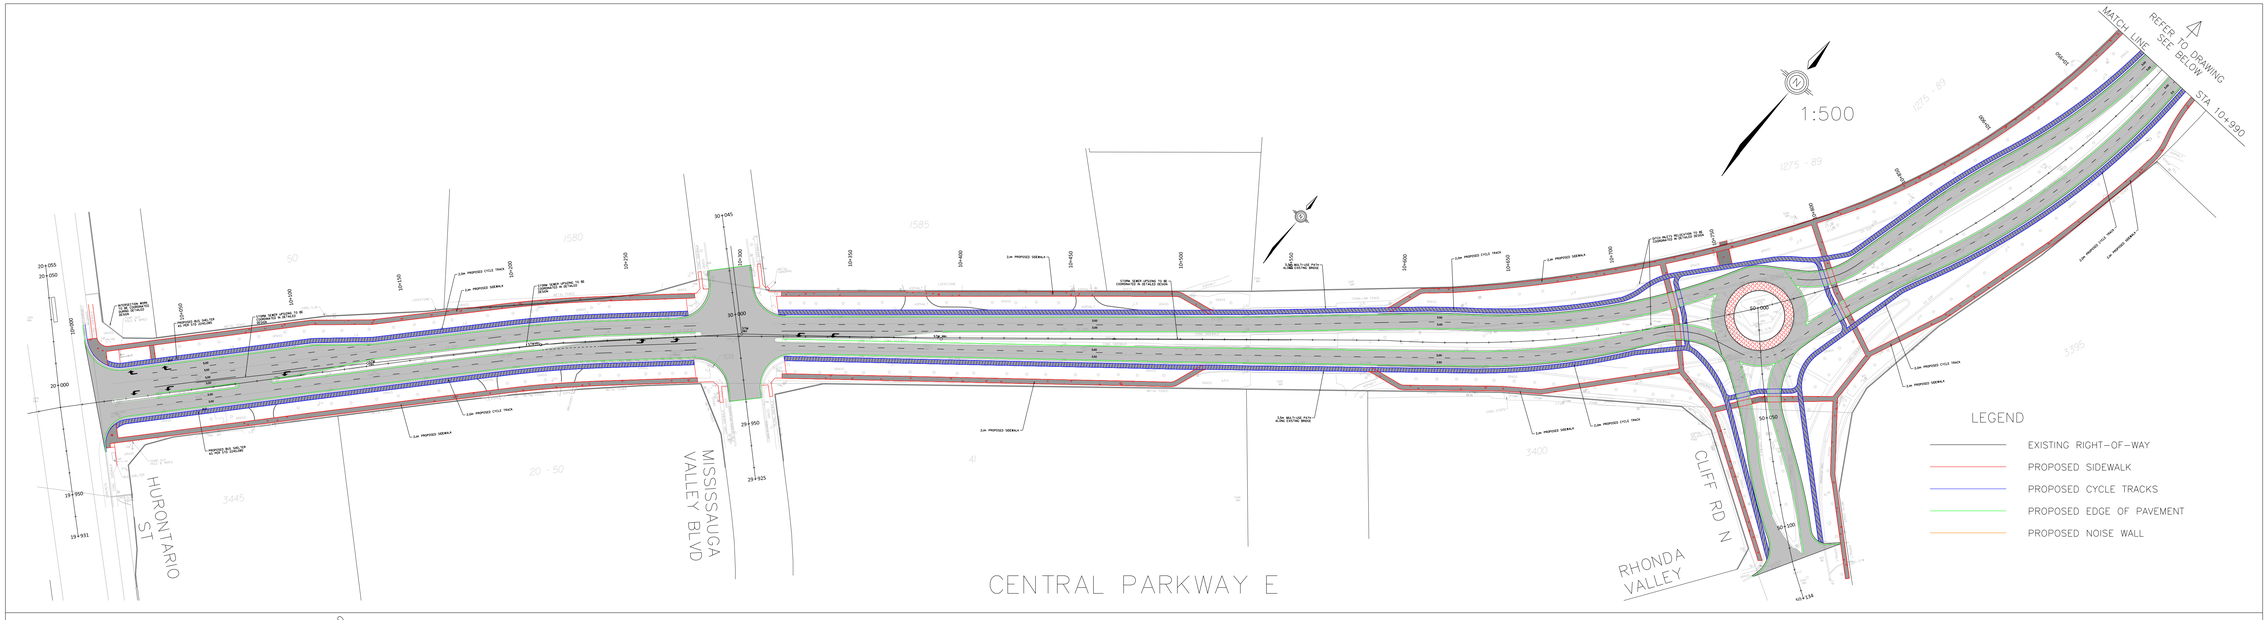

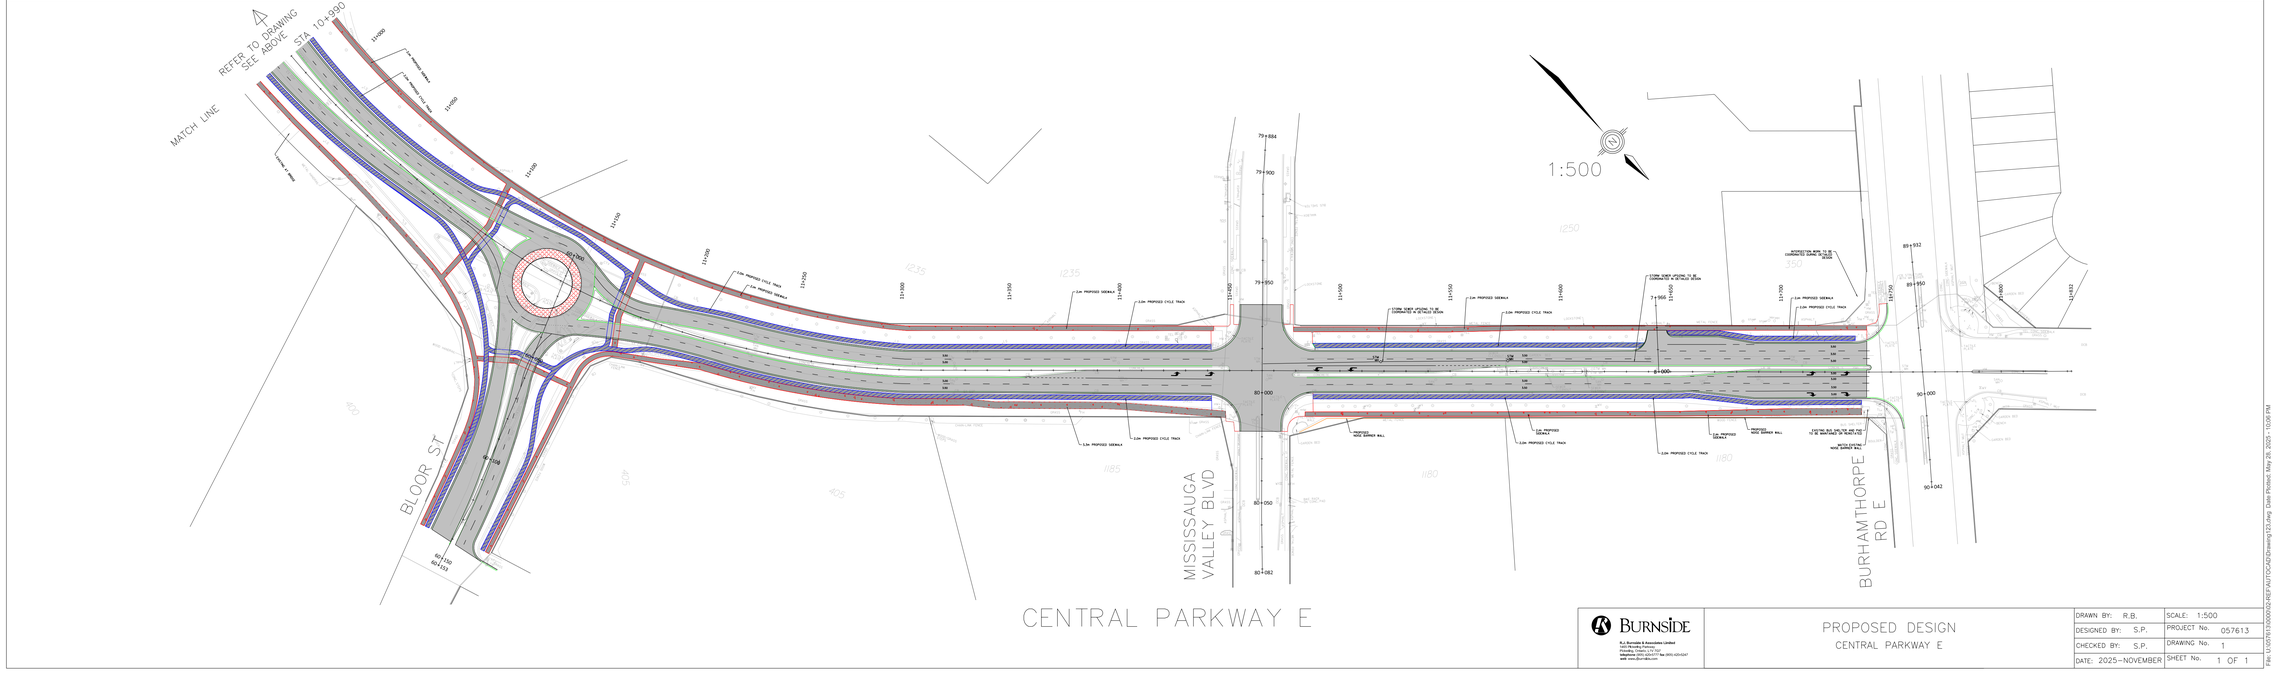

BURNSIDE

PROPOSED DESIGN
CENTRAL PARKWAY E

DRAWN BY:	R.B.	SCALE:	1:500
DESIGNED BY:	S.P.	PROJECT No.	057613
CHECKED BY:	S.P.	DRAWING No.	1
DATE:	2025-NOVEMBER	SHEET No.	1 OF 1

File: U:\057613\000002-REF\AUTOCAD\Drawing123.dwg Date Plotted: May 28, 2025 - 10:06 PM