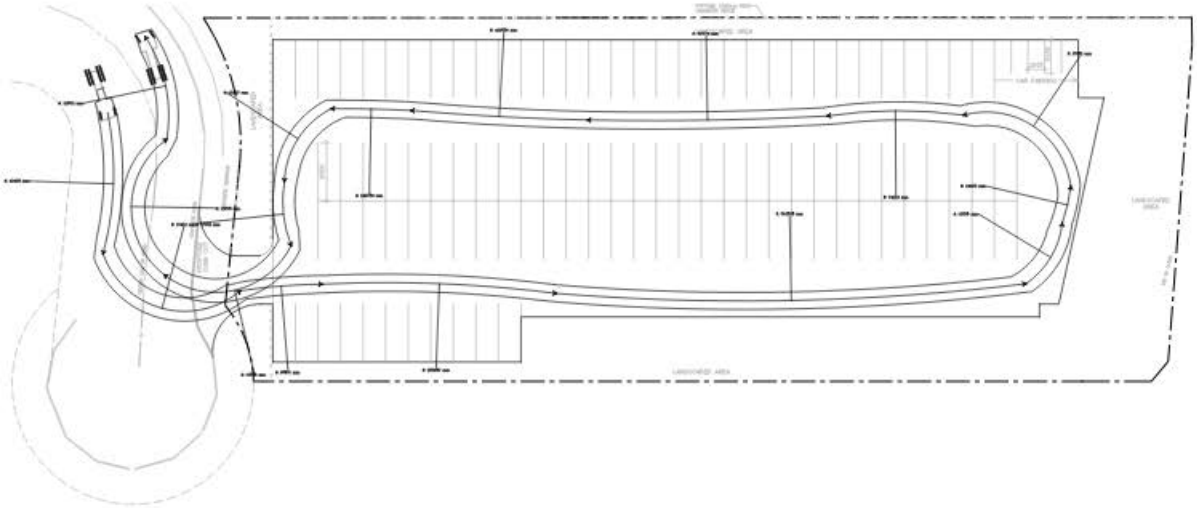

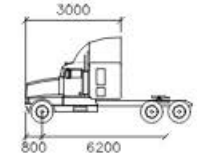

W20 TRUCK FRONT

	mm
Tractor Width	: 2600

3	REVISED	[illegible]
2	REVISED AS PER MEETING	[illegible]
1	PLANNING APPLICATION	[illegible]
NO.	ISSUED FOR	DATE

AS MEASUREMENT LAST IN mm UNLESS OTHERWISE NOTED.

UNAUTHORIZED USE OR REUSE OF THIS DRAWING IS NOT PERMITTED.

STAMP

PREPARED BY:

LAND& BUILDING EXPERTS

[illegible]

PROJECT INFO:

1075 CANADIAN PLACE MISSISSAUGA, ON. L4W 1J9

PROJECT NAME:

PROPOSED TEMPORARY 133 PARKING SPACES FOR TRACTOR TRUCK

DRAWING TITLE:

PROPOSED TRUCK MOVEMENT PATH 1

SCALE: AS NOTED

DRAWN BY: J. V.

CHECKED BY: F. C.

PROJECT NO.:

DWG. NO.

T-1

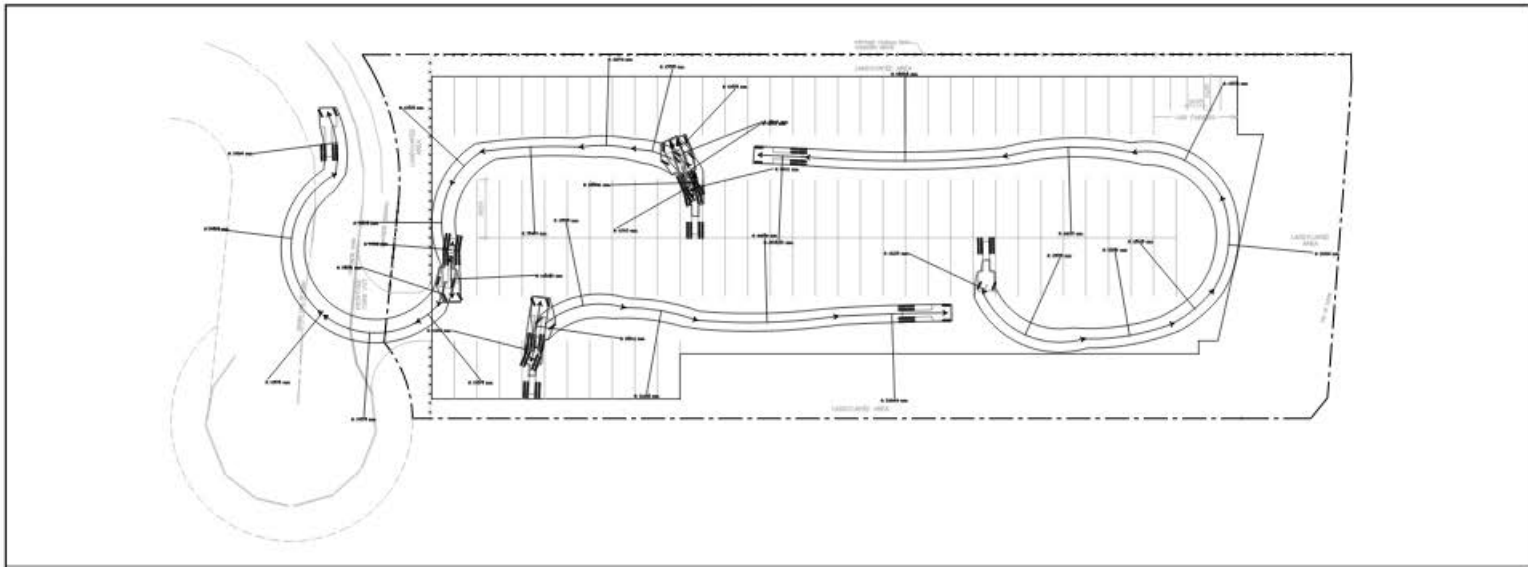

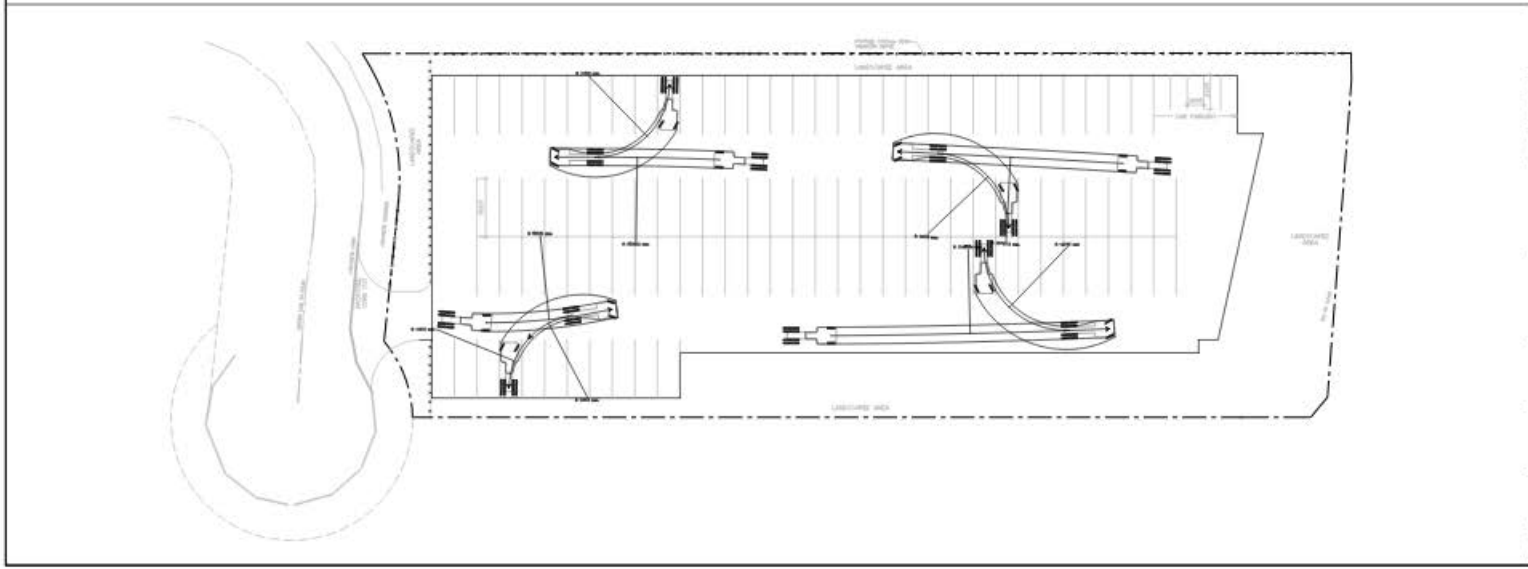

3	REVISION 3	MM/YY/YY
2	REVISED AS PER MPTT	MM/YY/YY
1	PLANNING APPLICATION	FEB/17/19
NO.	ISSUED FOR	DATE

ALL MEASUREMENTS ARE IN mm UNLESS OTHERWISE NOTED

CONSTRUCTION NOT OR MORE OF THIS DRAWING IS NOT PERMITTED

STAMP

PREPARED BY

LAND&
BUILDING
EXPERTS

PROJECT INFO:

1075 CANADIAN PLACE
MISSISSAUGA, ON.
L4W 1J9

PROJECT NAME:

PROPOSED TEMPORARY 133 PARKING SPACES FOR TRACTOR TRUCK

DRAWING TITLE:

PROPOSED TRUCK MOVEMENT PATH 2

SCALE: AS NOTED

DRAWN BY: L.Y.

CHECKED BY: F.L.

PROJECT NO.:

DWG. NO.

T-2