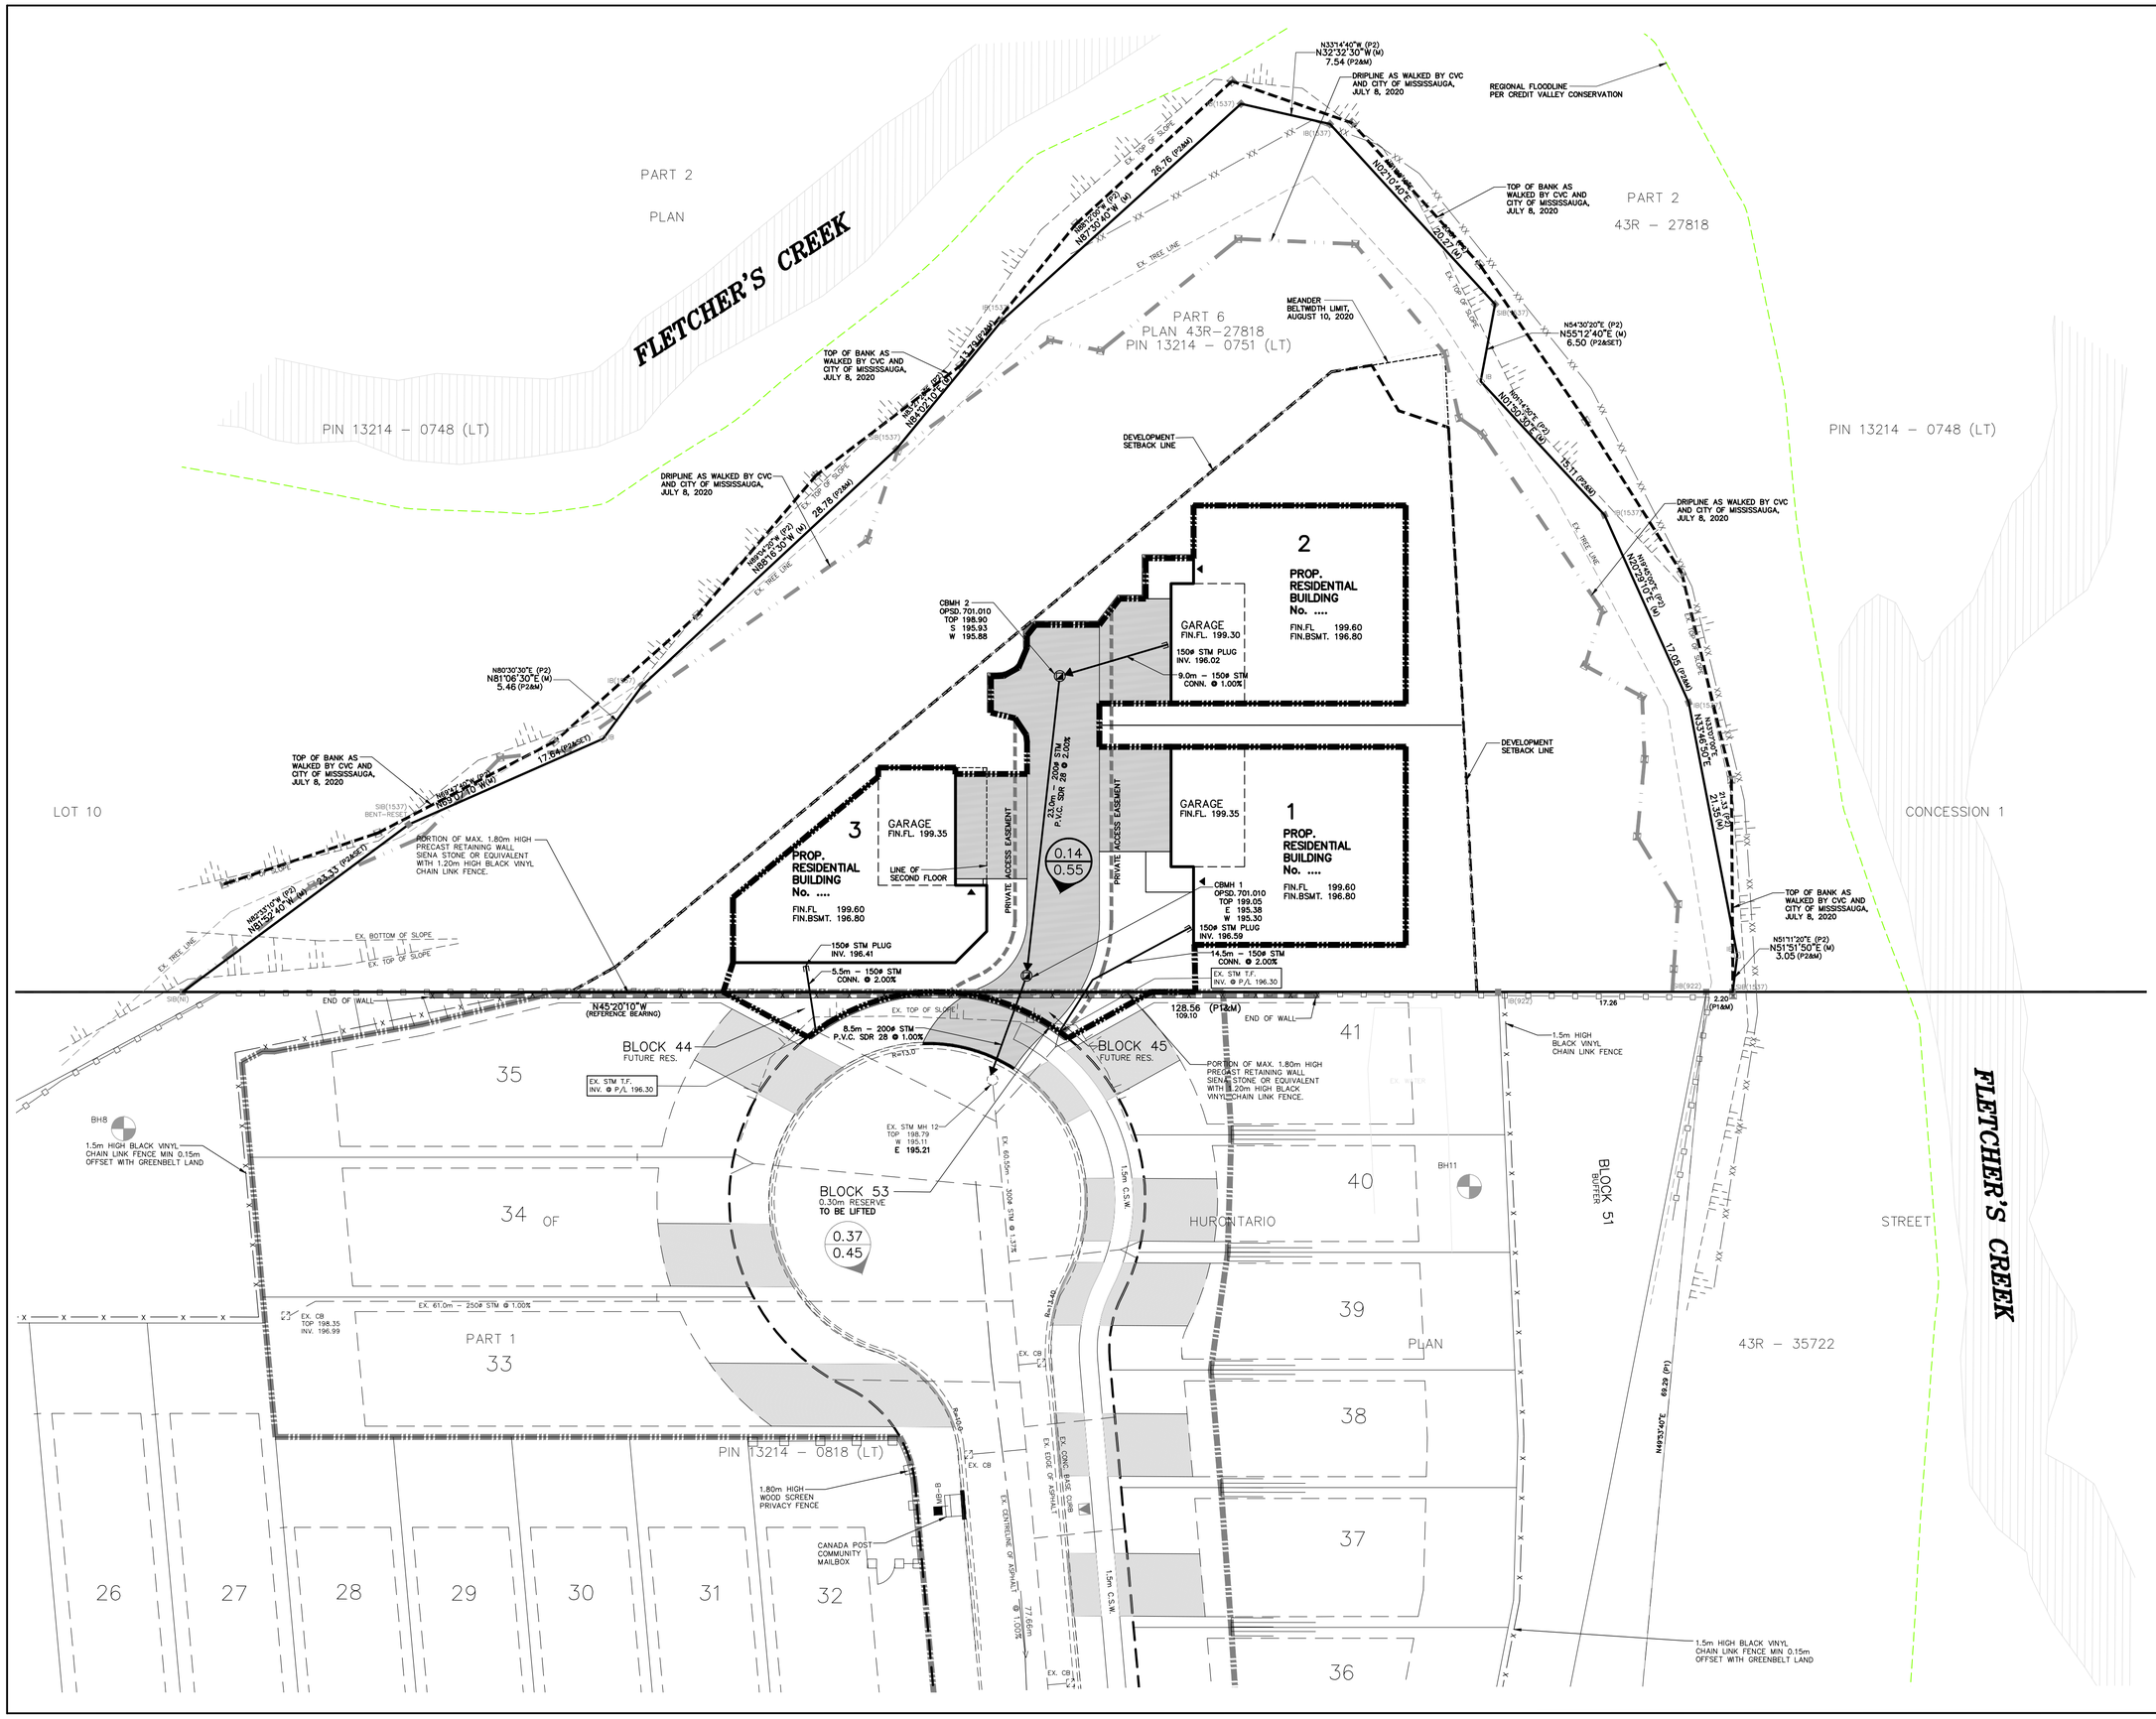

LEGEND

- EXISTING STORM SEWER
- PROPOSED STORM CONNECTION
- EXISING STORM MANHOLE
- PROPOSED STORM MANHOLE
- PROPOSED DRAINAGE AREA BOUNDARY
- EXISTING DRAINAGE AREA BOUNDARY
- 0.36 / 0.70 - AREA (HECTARES) / RUN-OFF COEFFICIENT
- LIMIT OF PROPERTY

DIGAMBER SINGH

SKIRA & ASSOCIATES LTD.
CONSULTING ENGINEERS
3464 Semenyk Court, Suite 100, Mississauga, Ontario L5C 4P8
Tel. (905) 276-5100 Fax. (905) 270-1936 Email - info@skiraconsult.ca

STORM DRAINAGE

PROJECT No. 219-M117	**FIGURE No. 5**
DATE - JULY 2020	
SCALE - 1 : 300	DRAWN BY - K.G.