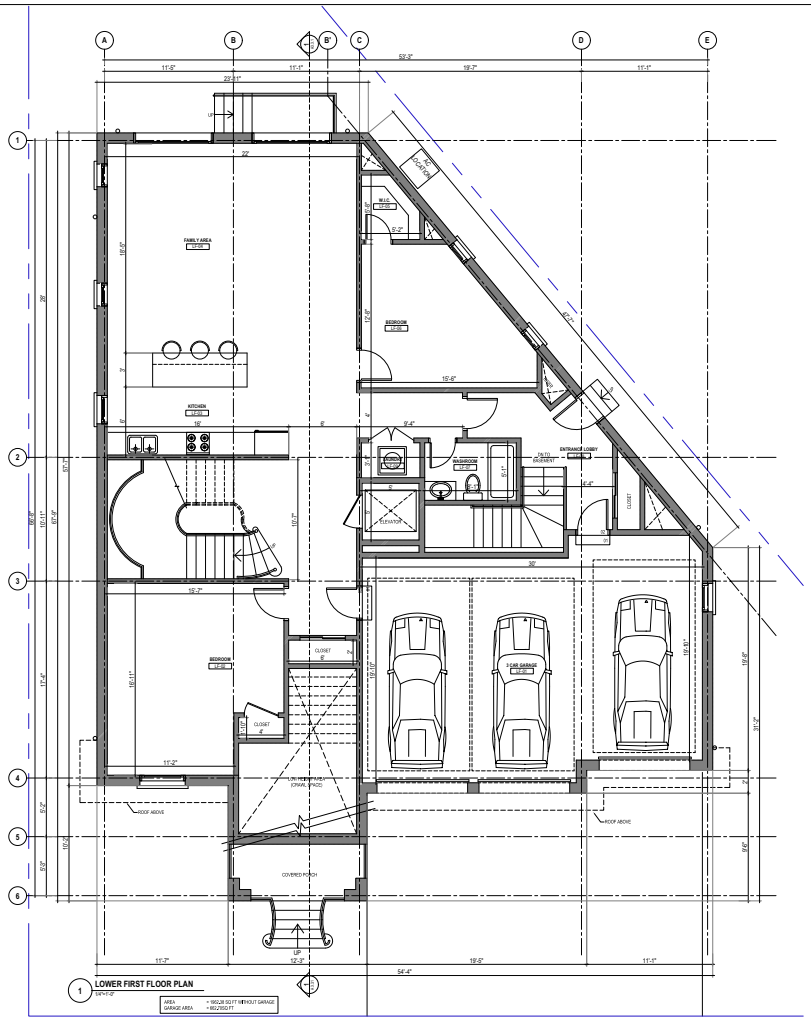

PROJECTED NORTH | TRUE NORTH

KEY PLAN

RG	SITE PLAN APP.	2021-02-23
REV	ISSUED FOR	DATE

PROJECT NAME AND ADDRESS :
PROPOSED NEW DWELLINGS
PROPOSED SINGLE FAMILY RESIDENTIAL HOUSES AT 44-45 LONGVIEW PLACE, MISSISSAUGA ,ON

LEAD CONSULTANT :
technoarch
2250 Bovaird Drive E, Suite 612 ,
Brampton, ON L6R 0W3, Canada
Tel : +1-905-792-0039
Cell : +1-416-729-9454
Email: hbhons@technoarch.ca
www.technoarch.ca

ONTARIO ASSOCIATION OF ARCHITECTS
2021-02-22
SHARPREET SINGH BHONS
LICENCE
6942

STRUCTURAL CONSULTANT :

MEP CONSULTANT :

DRAWING TITLE :
PROPOSED LOWER FIRST FLOOR PLAN (LOT 3)

DRAWN BY	RB
CHECKED BY	HK
APPROVED BY	HB
SCALE **1/4"=1'-0"**	SIZE A1
SHEET NO **A3.1.2**	STAGE SITE PLAN APP.
PHASE 00	REV R0
ISSUED DATE	2021-02-23