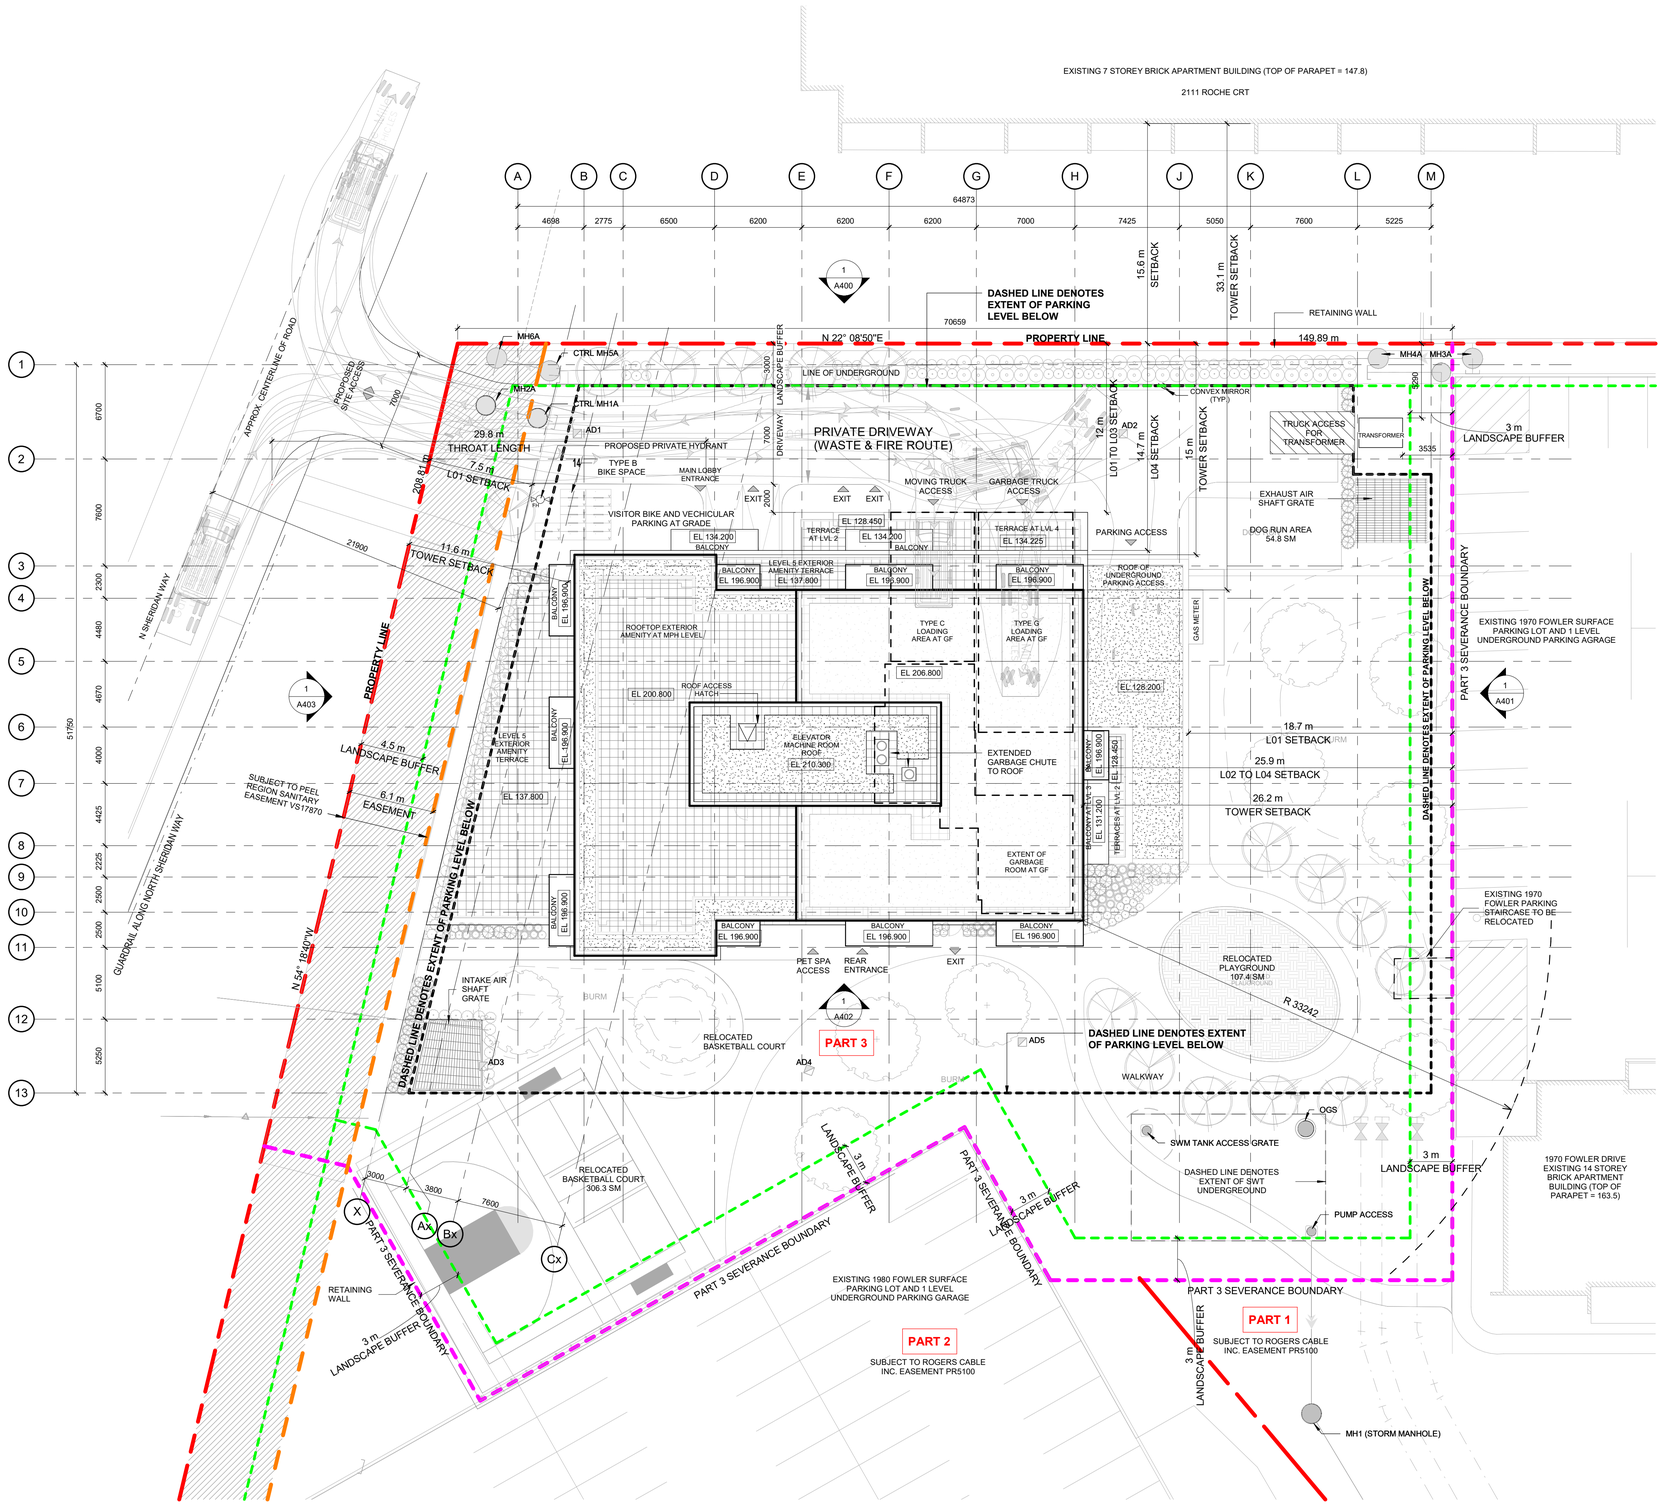

FROM SURVEY

ELEVATION NOTE:
ELEVATIONS ARE REFERRED TO THE CITY OF MISSISSAUGA BENCHMARK No. 478 LOCATED ON THE SOUTH FACE AT THE CENTRE OF GREY BRICK AND CONCRETE BLOCK BUILDING No.1801, ON THE NORTH SIDE OF NORTH SHERIDAN WAY, 152M WEST OF ROBIN DRIVE, HAVING PUBLISHED ELEVATION 112.471 METRES

BEARING NOTE:
BEARINGS ARE UTM GRID, DERIVED FROM GNSS OBSERVATIONS, USING A REAL TIME KINEMATIC SERVICE, ON MONUMENTS 1 & 2, SHOWN HEREON, HAVING A BEARING OF N06°46'10"W, AND ARE REFEREED TO THE CENTRAL MERIDIAN OF UTM ZONE 17 (81°00' WEST LONGITUDE) NAD83 (CSRS) (2010).

MARKET RENTAL BUILDING

EXISTING ZONING - RA4-2

STATISTICS

BUILDING HEIGHT: 24 STOREYS @ 77.54M + 6M MPH + 3.5M EMR

LOT AREA : 2.69 Ha
PART 3 SITE AREA : 5,101.82 SM

PROPOSED GCA : 35,218.9 SM
EXISTING GFA : 32,516 SM
PROPOSED GFA : 19,810 SM
TOTAL PROJECT GFA : 52,326 SM
FSI : 52,326 SM/ 26,936.63 SM = 1.94

PARKING STATS

REQUIRED PARKING SPACES : MIN. 303 SPOTS
(PARKING RATE = 0.9 RESIDENT + 0.2 VISITOR)

PROVIDED PARKING SPACES : 275 SPOTS
(PARKING RATE = 0.85 RESIDENT + 0.15 VISITOR)

REQUIRED BARRIER FREE PARKING SPACES : 3

PROVIDED BARRIER FREE PARKING SPACES : 3

LOADING AREA:
1 LOADING SPACE TYPE C (6.0 M X 3.5 M X 3 M)
1 LOADING SPACE TYPE G (13.0 M X 4.0 M X 7.5 M)

AMENITY SCHEDULE

INTERIOR AMENITY
253.6 SM @ L01 + 237.7 SM @ L05 + 79.7 SM @ ROOF = 571.0 SM

EXTERIOR AMENITY
468.7 SM @ GRADE+ 317.7 SM @ L05 + 263.0 SM @ ROOF = 1049.4 SM

TOTAL AMENITY PROVIDED
571.0 SM+ 1049.4 SM = 1620.4 SM 1620.4/ 275 = 5.89 SM / UNIT)

SUITE SCHEDULE

STUDIO = 34
1 BEDROOM = 108
1 BEDROOM+D = 12
2 BEDROOM = 95
3 BEDROOM = 26
TOTAL UNITS = 275

AVERAGE UNIT SIZE

STUDIO	444 SF
1 BEDROOM	553 SF
1 BEDROOM +DEN	723 SF
2 BEDROOM	859 SF
2 BEDROOM + DEN	953 SF
3 BEDROOM	1047 SF

KEYPLAN

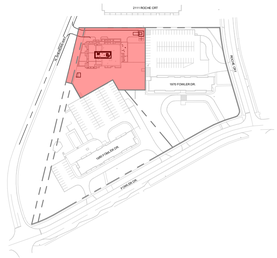

NO.	REVISIONS	DATE
2	ISSUED FOR OPA/ZBA RESUBMISSION #2	17 APR 2026
1	ISSUED FOR REZONING AND OPA	21 NOV 2025

"ALL DRAWINGS, SPECIFICATIONS AND RELATED DOCUMENTS ARE THE COPYRIGHT PROPERTY OF THE ARCHITECT AND MUST BE RETURNED UPON REQUEST. PRODUCTION OF DRAWINGS, SPECIFICATIONS AND RELATED DOCUMENTS IN PART OR WHOLE IS FORBIDDEN WITHOUT THE ARCHITECT'S WRITTEN PERMISSION."

CONTRACTOR MUST CHECK AND VERIFY ALL DIMENSIONS ON THE JOB.

COREARCHITECTS
CORE ARCHITECTS INC.
130 QUEENS QUAY EAST, SUITE 700, WEST TOWER
TORONTO ON CANADA M5A 0P6
T +1 416 343 0400 • F +1 416 343 0401
INFO@COREARCHITECTS.COM
WWW.COREARCHITECTS.COM

1970-1980 FOWLER DRIVE, MISSISSAUGA, ON

(RESIDENTIAL)

LEGAL DESCRIPTIONS :
1970 FOWLER DRIVE : PLAN 842 PCL 1 PT BLK A
1980 FOWLER DRIVE : PLAN 842 PCL 2 PT BLK A

IMH 1970 & 1980 FOWLER DRIVE LTD.

TRUE NORTH

DRAWN: FKH, QL	SCALE: 1 : 200
CHECKED: KQ	DATE: 25 JAN 2025

TITLE: SITE PLAN

PROJECT NO.: 22-214	DRAWING NO.: A005

DATE/TIME PRODUCED:2026-04-16 2:40:56 PM