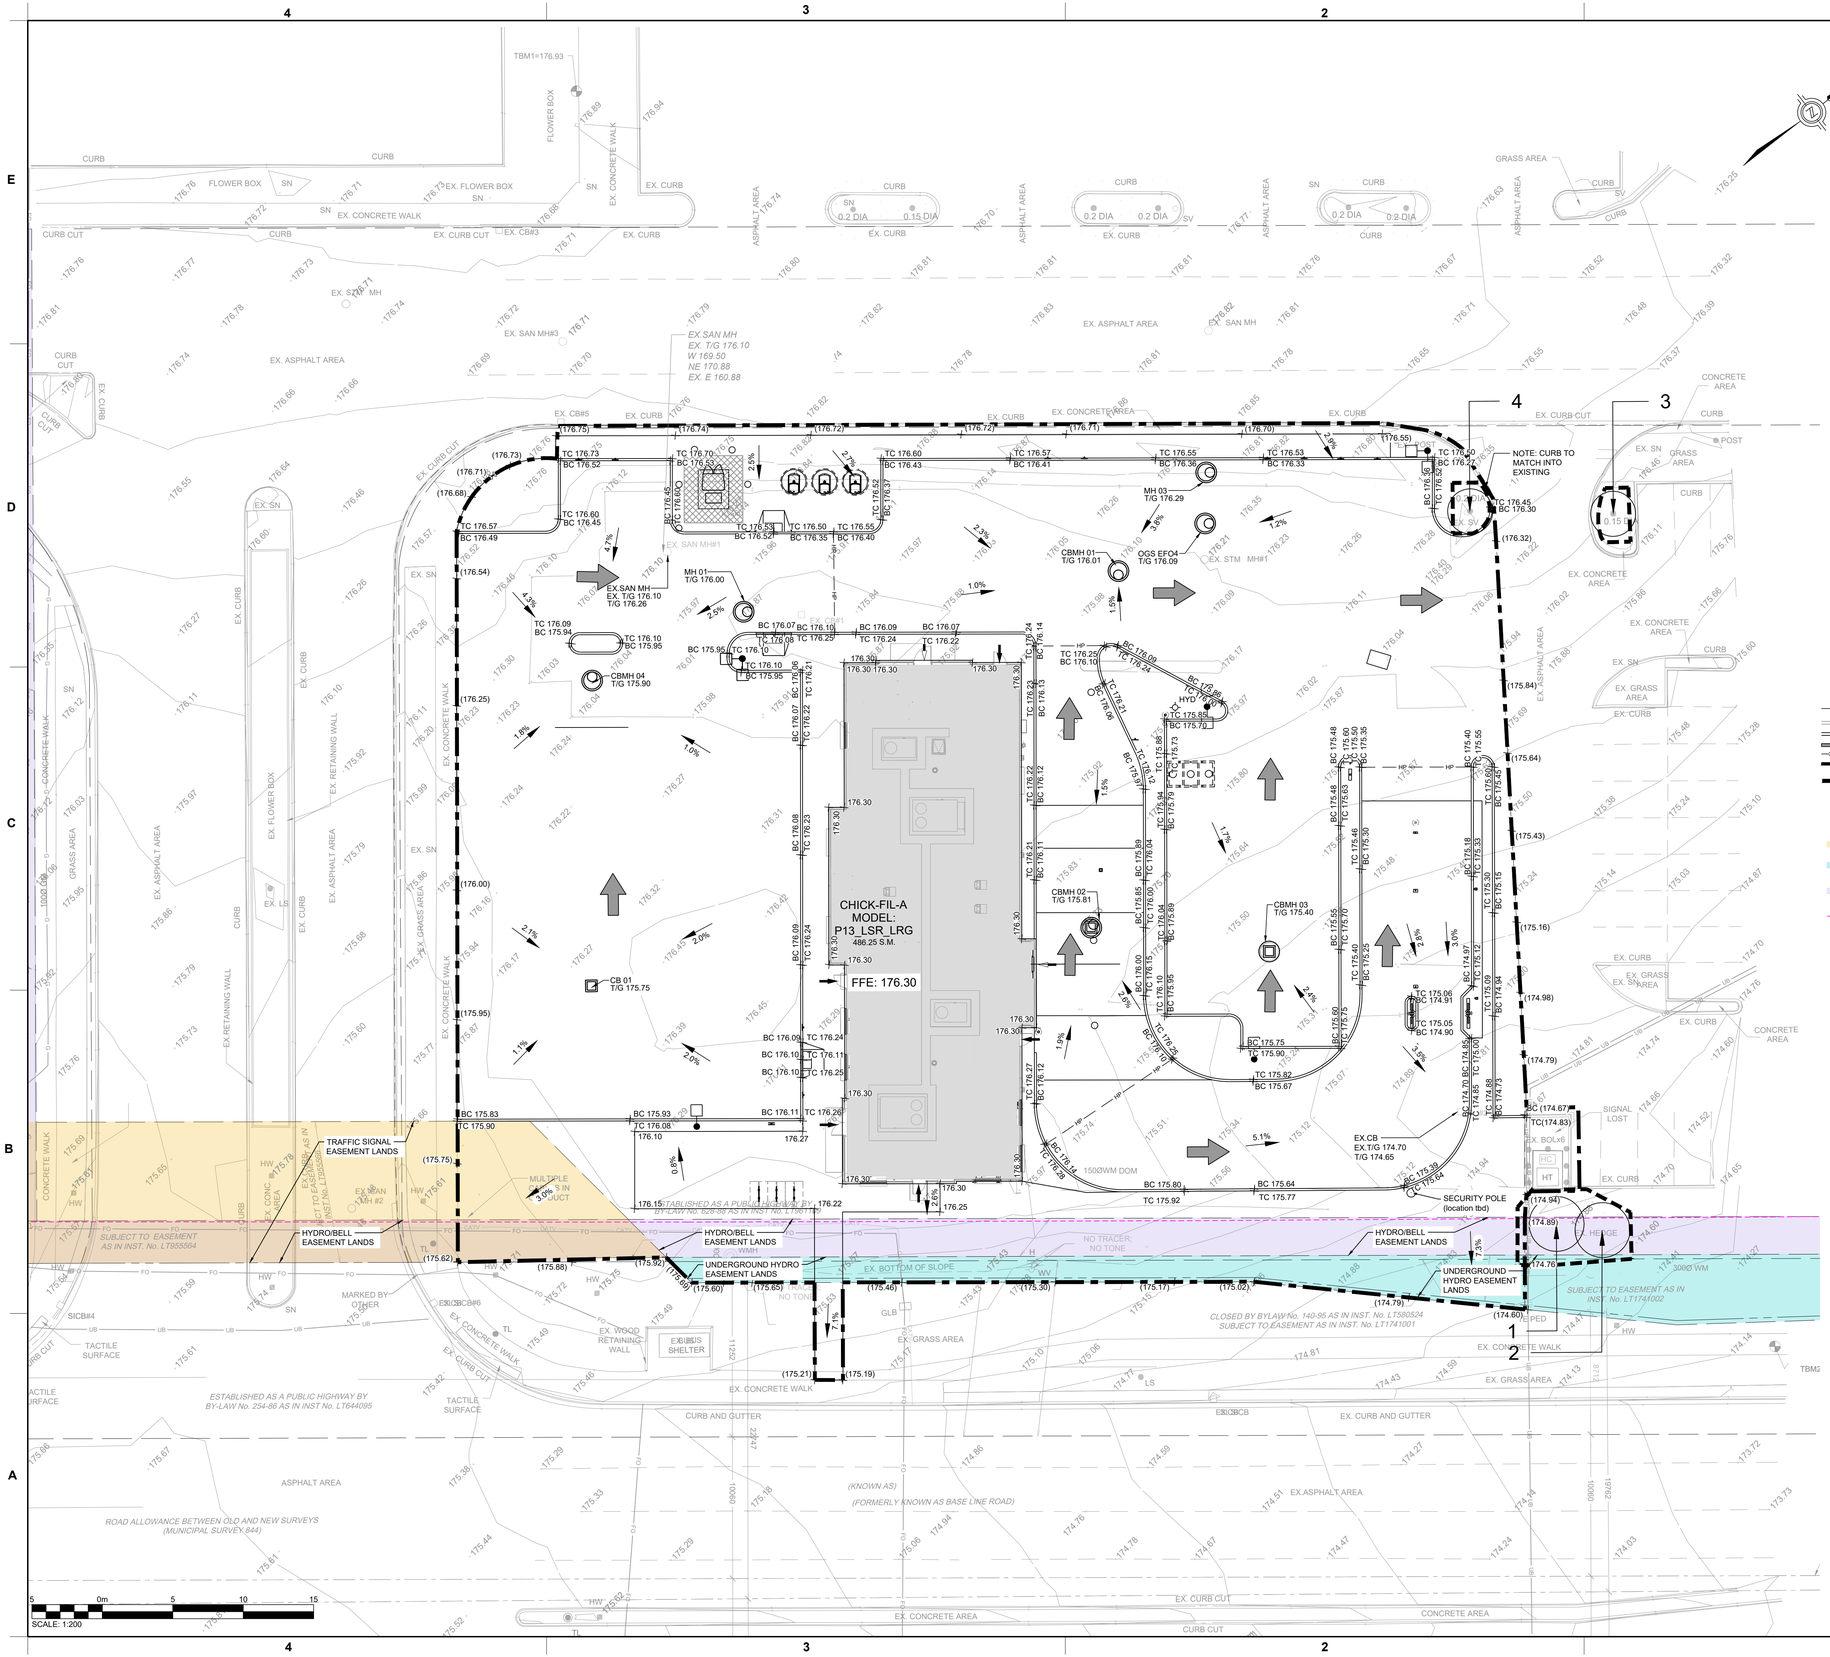

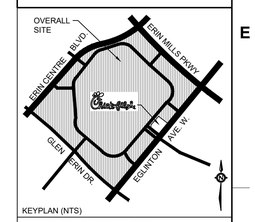

KEYPLAN (NTS)

PART 80 PART 5 PLAN 43R-15700
CITY OF MISSISSAUGA
REGIONAL MUNICIPALITY OF PEEL

LEGEND:

- TC 250.00 — TOP OF CURB ELEVATION
- BC 250.00 — BOTTOM OF ELEVATION
- 250.00 — PROPOSED ELEVATION
- 250.00 — EXISTING ELEVATION
- 250.00 — PROPOSED ELEVATION
- (250.00) — PROPOSED ELEVATION (MATCH EX.)
- PROPERTY LINE
- 2.0% — SLOPE
- MAIN ENTRANCE
- SECONDARY ENTRANCE
- NEW STORM CB
- NEW STORM CBMH
- EX. STORM MH
- EX. SANITARY MH
- HP — HIGH POINT
- EX. CONC. CURB
- NEW CONC. CURB
- NEW CURB CUT/DEPRESSED CURB
- PROP. SWALE
- PROP. LIMIT OF DEVELOPMENT
- TREE PROTECTION FENCE
- OVERLAND FLOW DIRECTION
- EXISTING TREES
- TRAFFIC SIGNAL EASEMENT LANDS LT955566
- UNDERGROUND HYDRO EASEMENT LANDS LT1741001
- HYDRO/BELL EASEMENT LANDS LT9555564
- FUTURE LIMIT OF ROP WATER MAIN EASEMENT

Chick-fil-A
5200 Buffington Road
Atlanta, Georgia 30349-2998

exp Services Inc.
t: +1.905.793.9800 | f: +1.905.793.0641
1595 Clark Boulevard
Brampton, ON L6T 4V1
Canada
www.exp.com

• BUILDINGS • EARTH & ENVIRONMENT • ENERGY •
• INDUSTRIAL • INFRASTRUCTURE • SUSTAINABILITY •

LICENSED PROFESSIONAL ENGINEER
M. S. KHAN
100545881
03/02/2026
PROVINCE OF ONTARIO

CHICK-FIL-A
ERIN MILLS TOWN CENTRE
5100 Erin Mills Parkway
Mississauga, ON

FSR#30088

BUILDING TYPE / SIZE: iP02
RELEASE: XXXXXXXXX

REVISION SCHEDULE

NO.	DATE	DESCRIPTION
A	2025-06-06	FOR REVIEW
B	2025-01-07	FOR REVIEW
C	2026-03-02	ZBA/SPA SUBMISSION

CITY # PAM 25-93 REGION # Cxx
CONSULTANT PROJECT # BRM0023002042-U0
PROJECT STATUS ZBA/SPA
DATE MARCH 2026
DRAWN BY J.K.

Information contained on this drawing and in all digital files produced for above named project may not be reproduced in any manner without express written or verbal consent from authorized project representatives.

SHEET
GRADING PLAN

SHEET NUMBER
C100

Issued for ZBA/SPA

E:\BRM\BRM-23002042-U0\60 Execution\65 Drawings\01-30088-C100-RA.dwg
2 March 2026