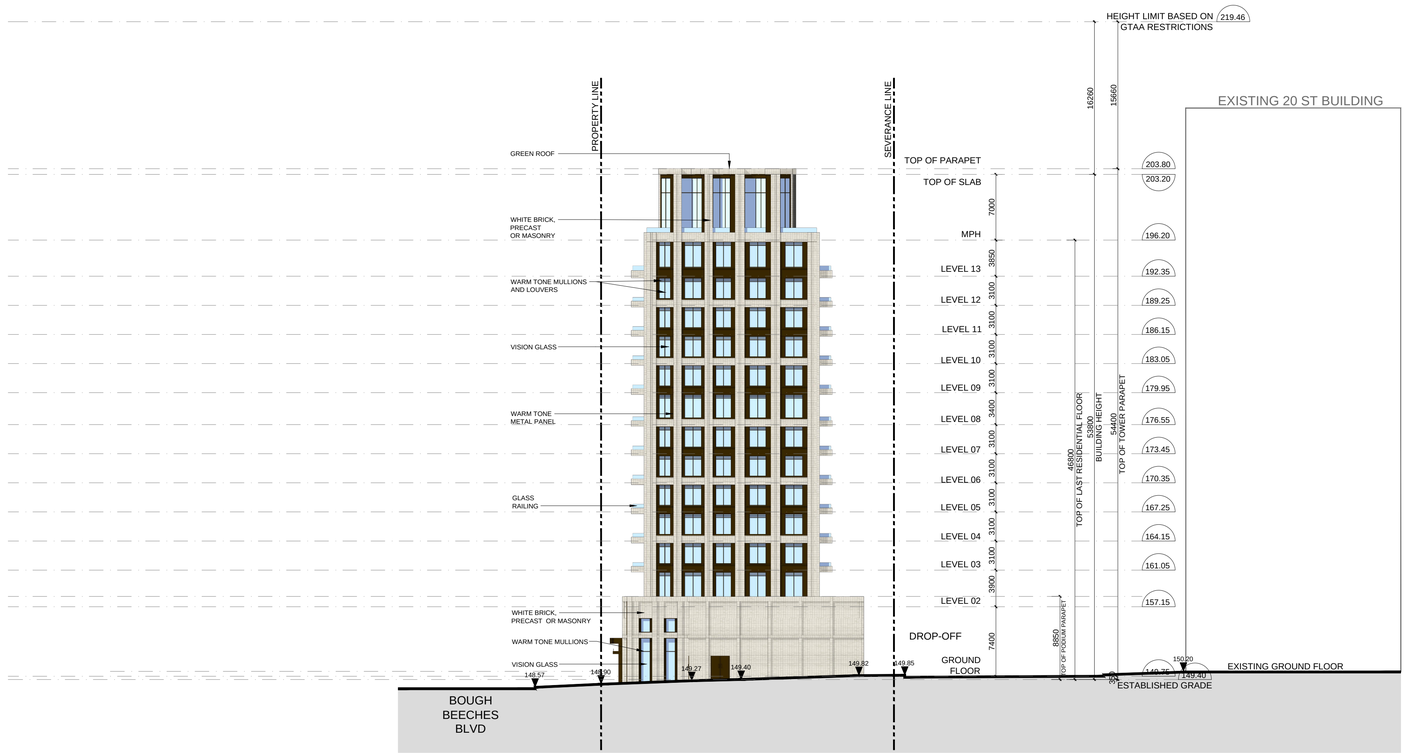

NORTH ELEVATION



WEST ELEVATION

CLIENT

1315 Bough Beeches Boulevard Limited
2700 Dufferin Street, Unit 50
Toronto ON
M6B 4J3

COPYRIGHT

This drawing has been prepared solely for the intended use, thus any reproduction or distribution for any purpose other than authorized by Arcadis is forbidden. Written dimensions shall have precedence over scaled dimensions. Contractors shall verify and be responsible for all dimensions and conditions on the job, and Arcadis shall be informed of any variations from the dimensions and conditions shown on the drawing. Shop drawings shall be submitted to Arcadis for general conformance before proceeding with fabrication.

Arcadis Architects (Canada) Inc.

APPLICATION NUMBERS
OZ/OPA 26-5 W3

ISSUES

No.	DESCRIPTION	DATE
1	OPA/ZBA SUBMISSION	2026-03-13
2	OPA/ZBA-2 SUBMISSION	2026-06-30

KEY PLAN

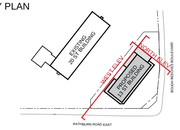

CONSULTANTS

SEAL

ARCADIS
55 St. Clair Avenue West,
Toronto, ON M4V 2Y7, Canada
tel 416 596 1930
www.arcadis.com

PROJECT

1315 BOUGH BEECHES BOULEVARD

PROJECT NO: 30280666

DRAWN BY: | CHECKED BY:

PROJECT MGR: | APPROVED BY:

SHEET TITLE
NORTH AND WEST ELEVATIONS

SCALE 1:300

DATE 2026-06-24

SHEET NUMBER
A201

ISSUE

SCALE CHECK 10mm 1 in