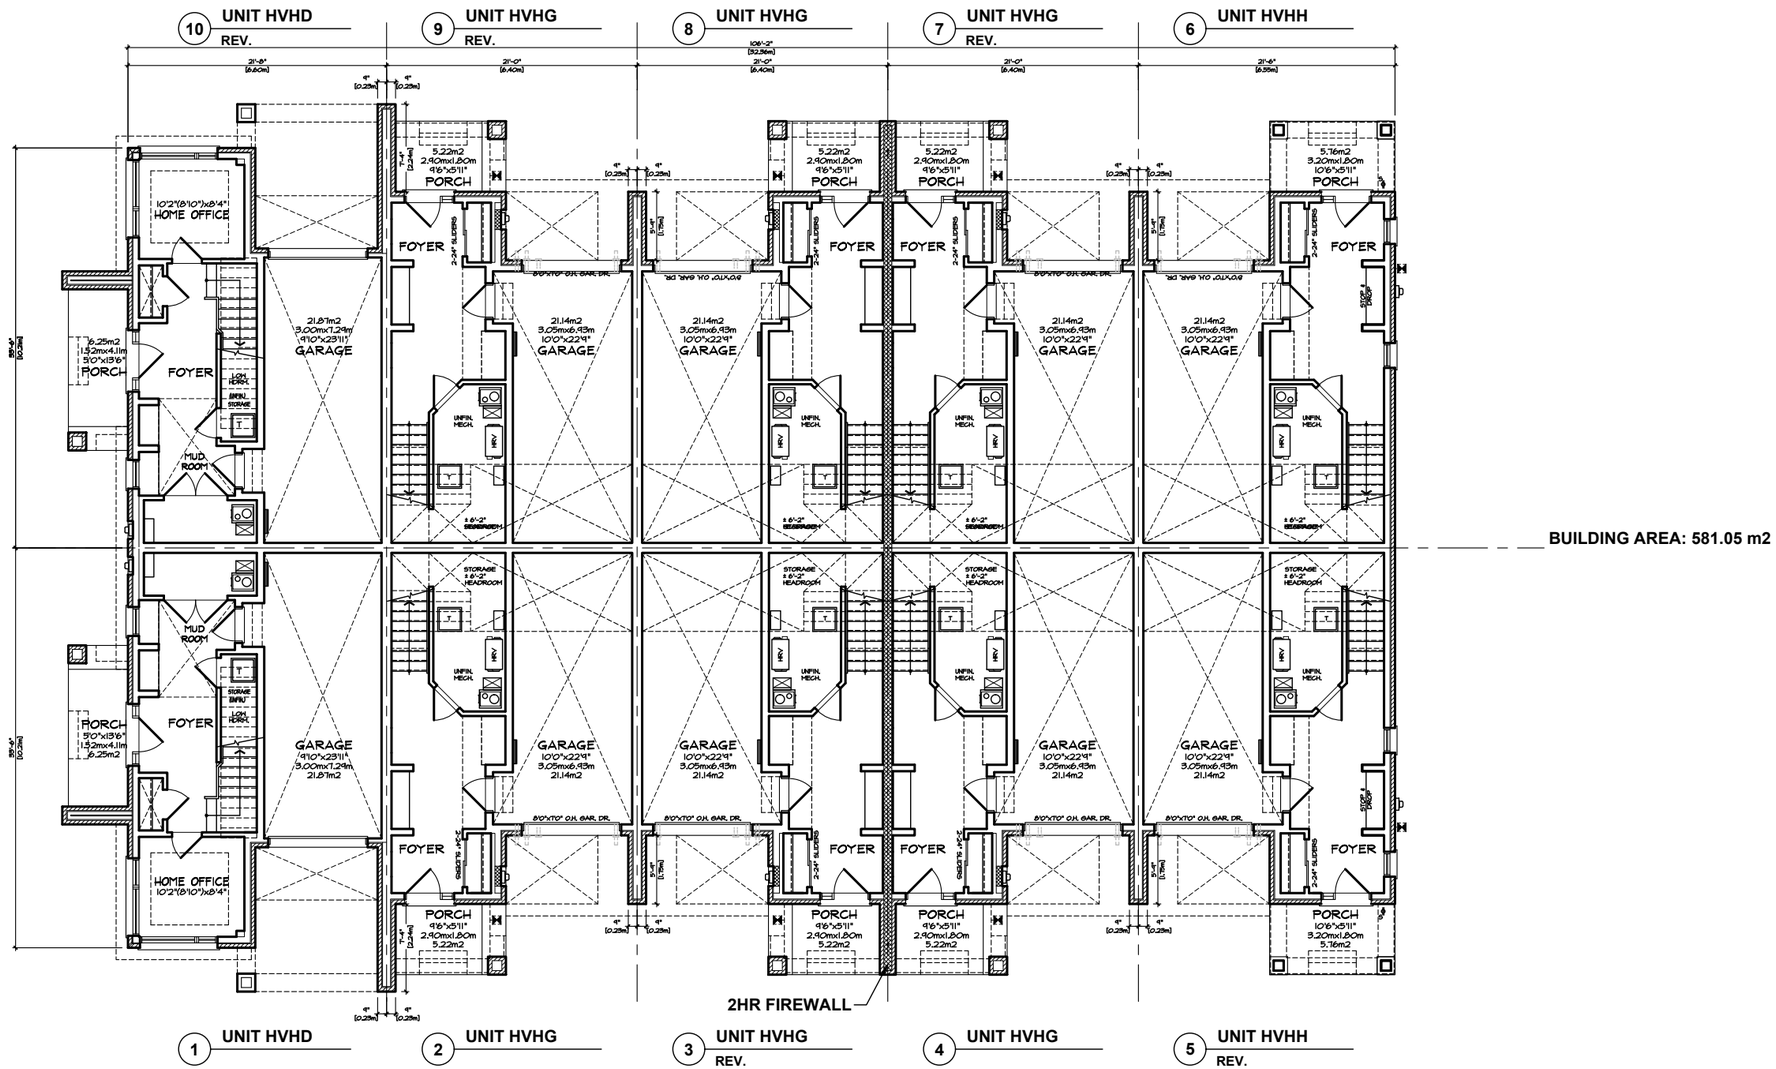

GROUND FLOOR PLAN 'MO'
VILLAGE HOMES
BLOCK 40

1	ISSUED FOR 1ST SPA SUBMISSION	25.12.08 DJS

Q4A ARCHITECTS

DERRY BRITANNIA
MISSISSAUGA, ONTARIO

ONTARIO ASSOCIATION OF ARCHITECTS
SANDER WAXMAN
LICENCE 7686

MATTAMY HOMES

BLOCK PLANS

Proj. No. 24037-2
Scale NTS

2025.12.08
Rev. 0

VILLAGE
HOMES
BLOCK 8N-2