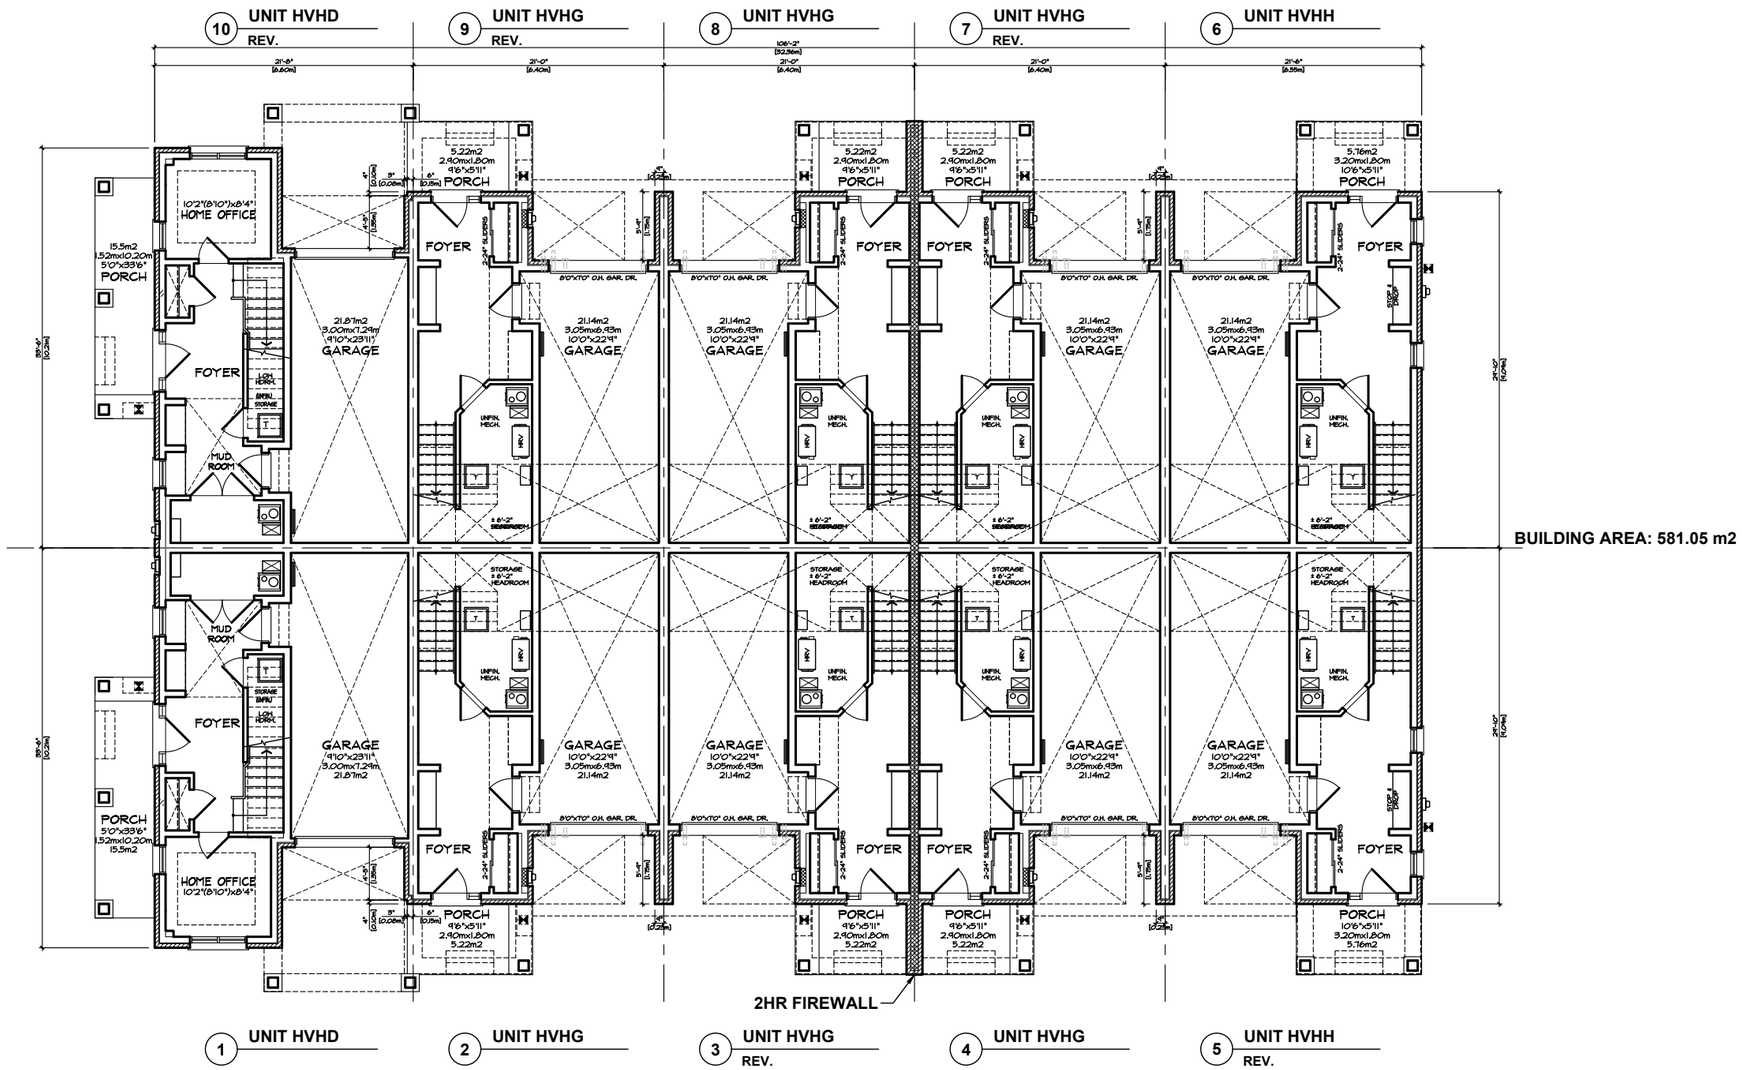

GROUND FLOOR PLAN 'FM'
VILLAGE HOMES
BLOCK 39

1	ISSUED FOR 1ST SPA SUBMISSION	25.12.08	DJS

Q4A ARCHITECTS

DERRY BRITANNIA

MISSISSAUGA, ONTARIO

ONTARIO ASSOCIATION OF ARCHITECTS
SANDER WAXMAN
LICENCE
7686

MATTAMY HOMES

BLOCK PLANS

Proj. No. 24037-2
Scale NTS

2025.12.08
Rev. 0

VILLAGE
HOMES
BLOCK 39