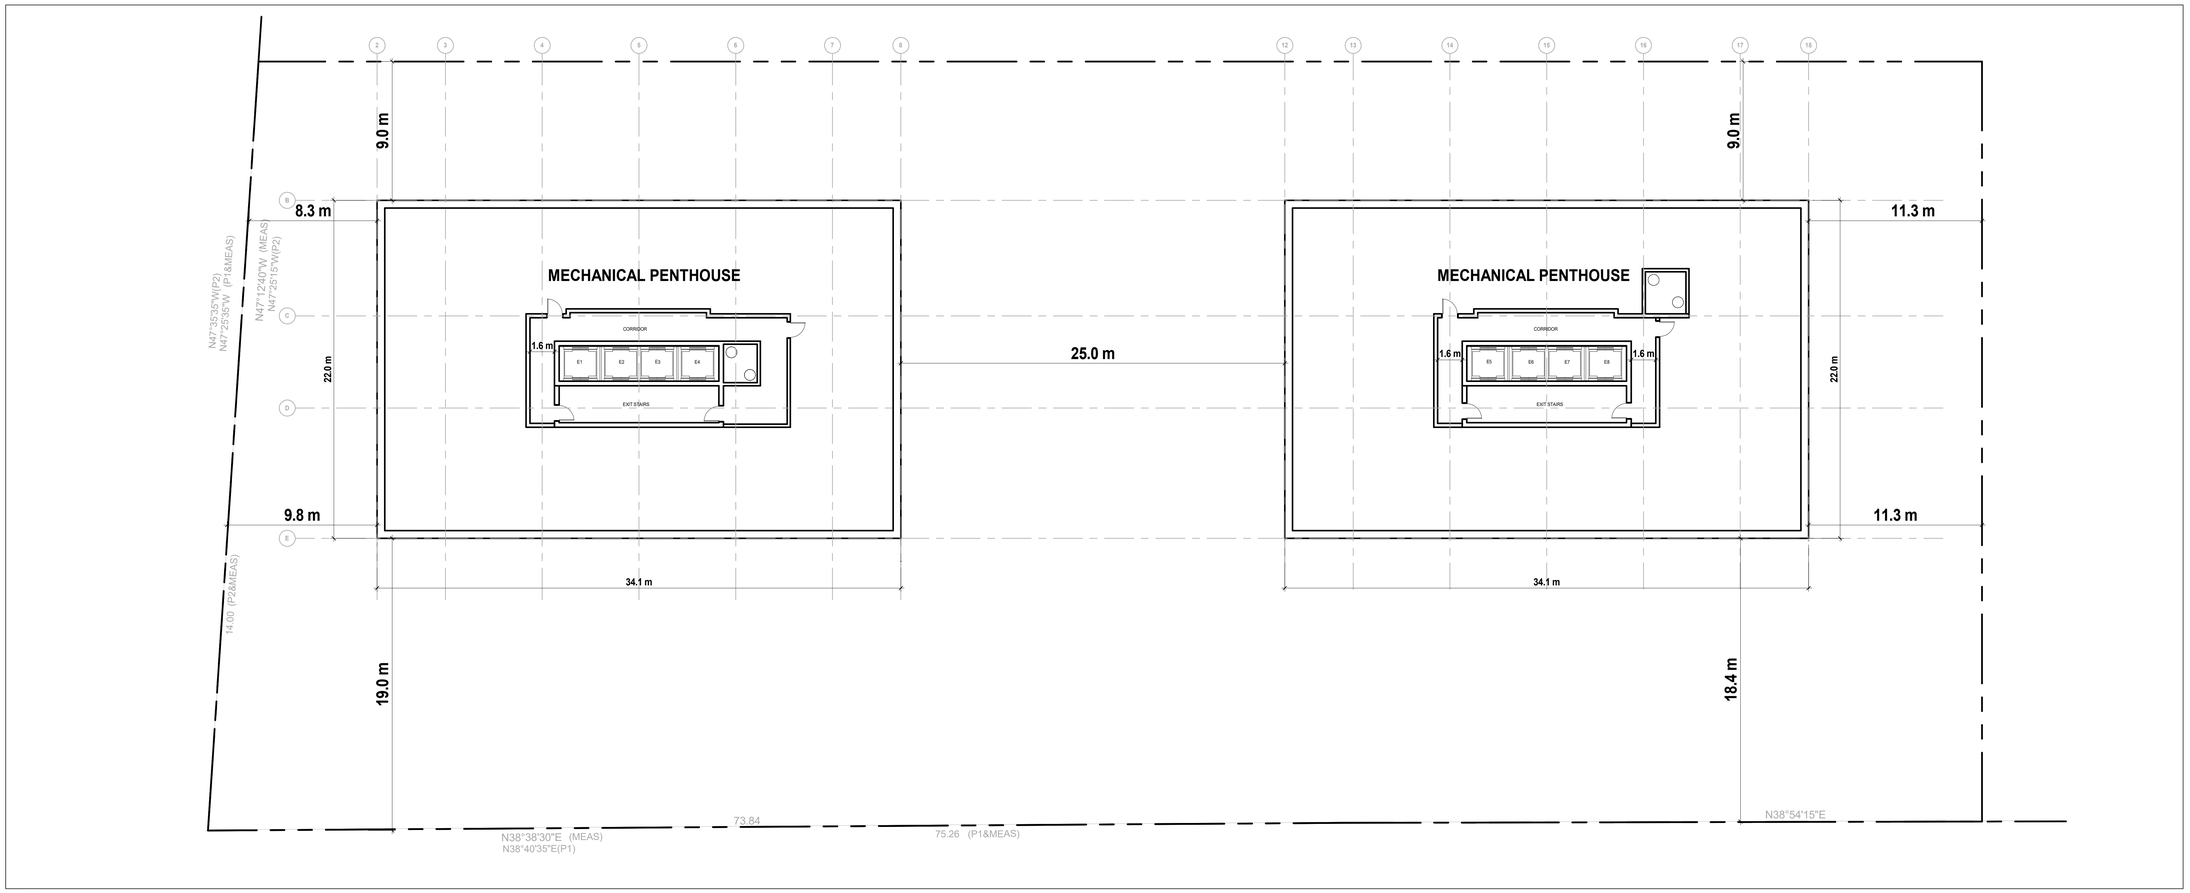

2 A205.S MPH LEVEL

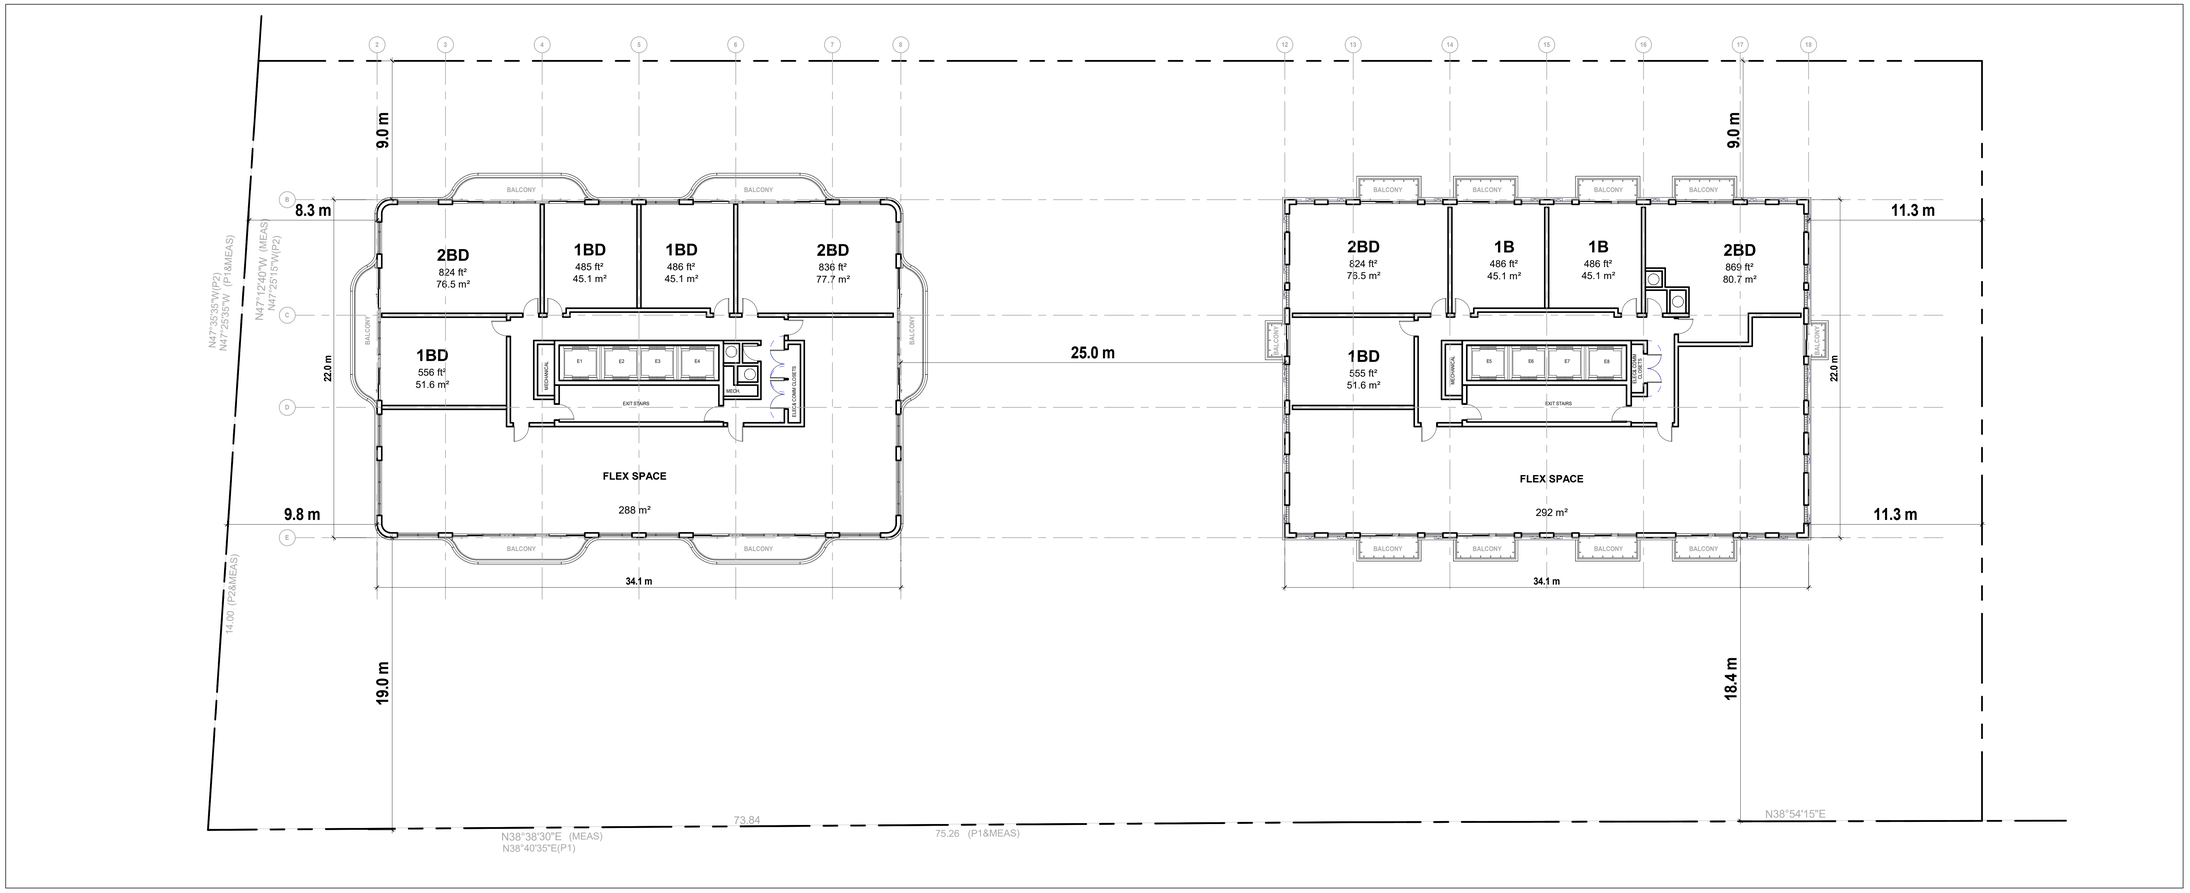

1 A205.S LEVEL 35

Date	No.	Description

REVISION RECORD

2026-04-10		ZBA Submission

ISSUE RECORD

BDP. Quadrangle

Quadrangle Architects Limited
The Well, 8 Spadina Avenue, Suite 2100, Toronto, ON M5V 0S8
t 416 598 1240 www.bdpquadrangle.com

2233 Hurontario Street

2233 Hurontario Street

for
2233 & 2235 Hurontario LTD

PROJECT	SCALE	DRAWN	REVIEWED
24031	1 : 150	YQ	KCR

Level 35 and MPH Plan

A205.S

Note: This drawing is the property of the Architect and may not be reproduced or used without the expressed consent of the Architect. The Contractor is responsible for checking and verifying all levels and dimensions and shall report all discrepancies to the Architect and obtain clarification prior to commencing work.

C:\Users\KCA8186\Documents\BDPQ_AR_DARQ_24031_2233 Hurontario_22025x_KCA8186.rvt
2026-04-22 2:46:16 PM