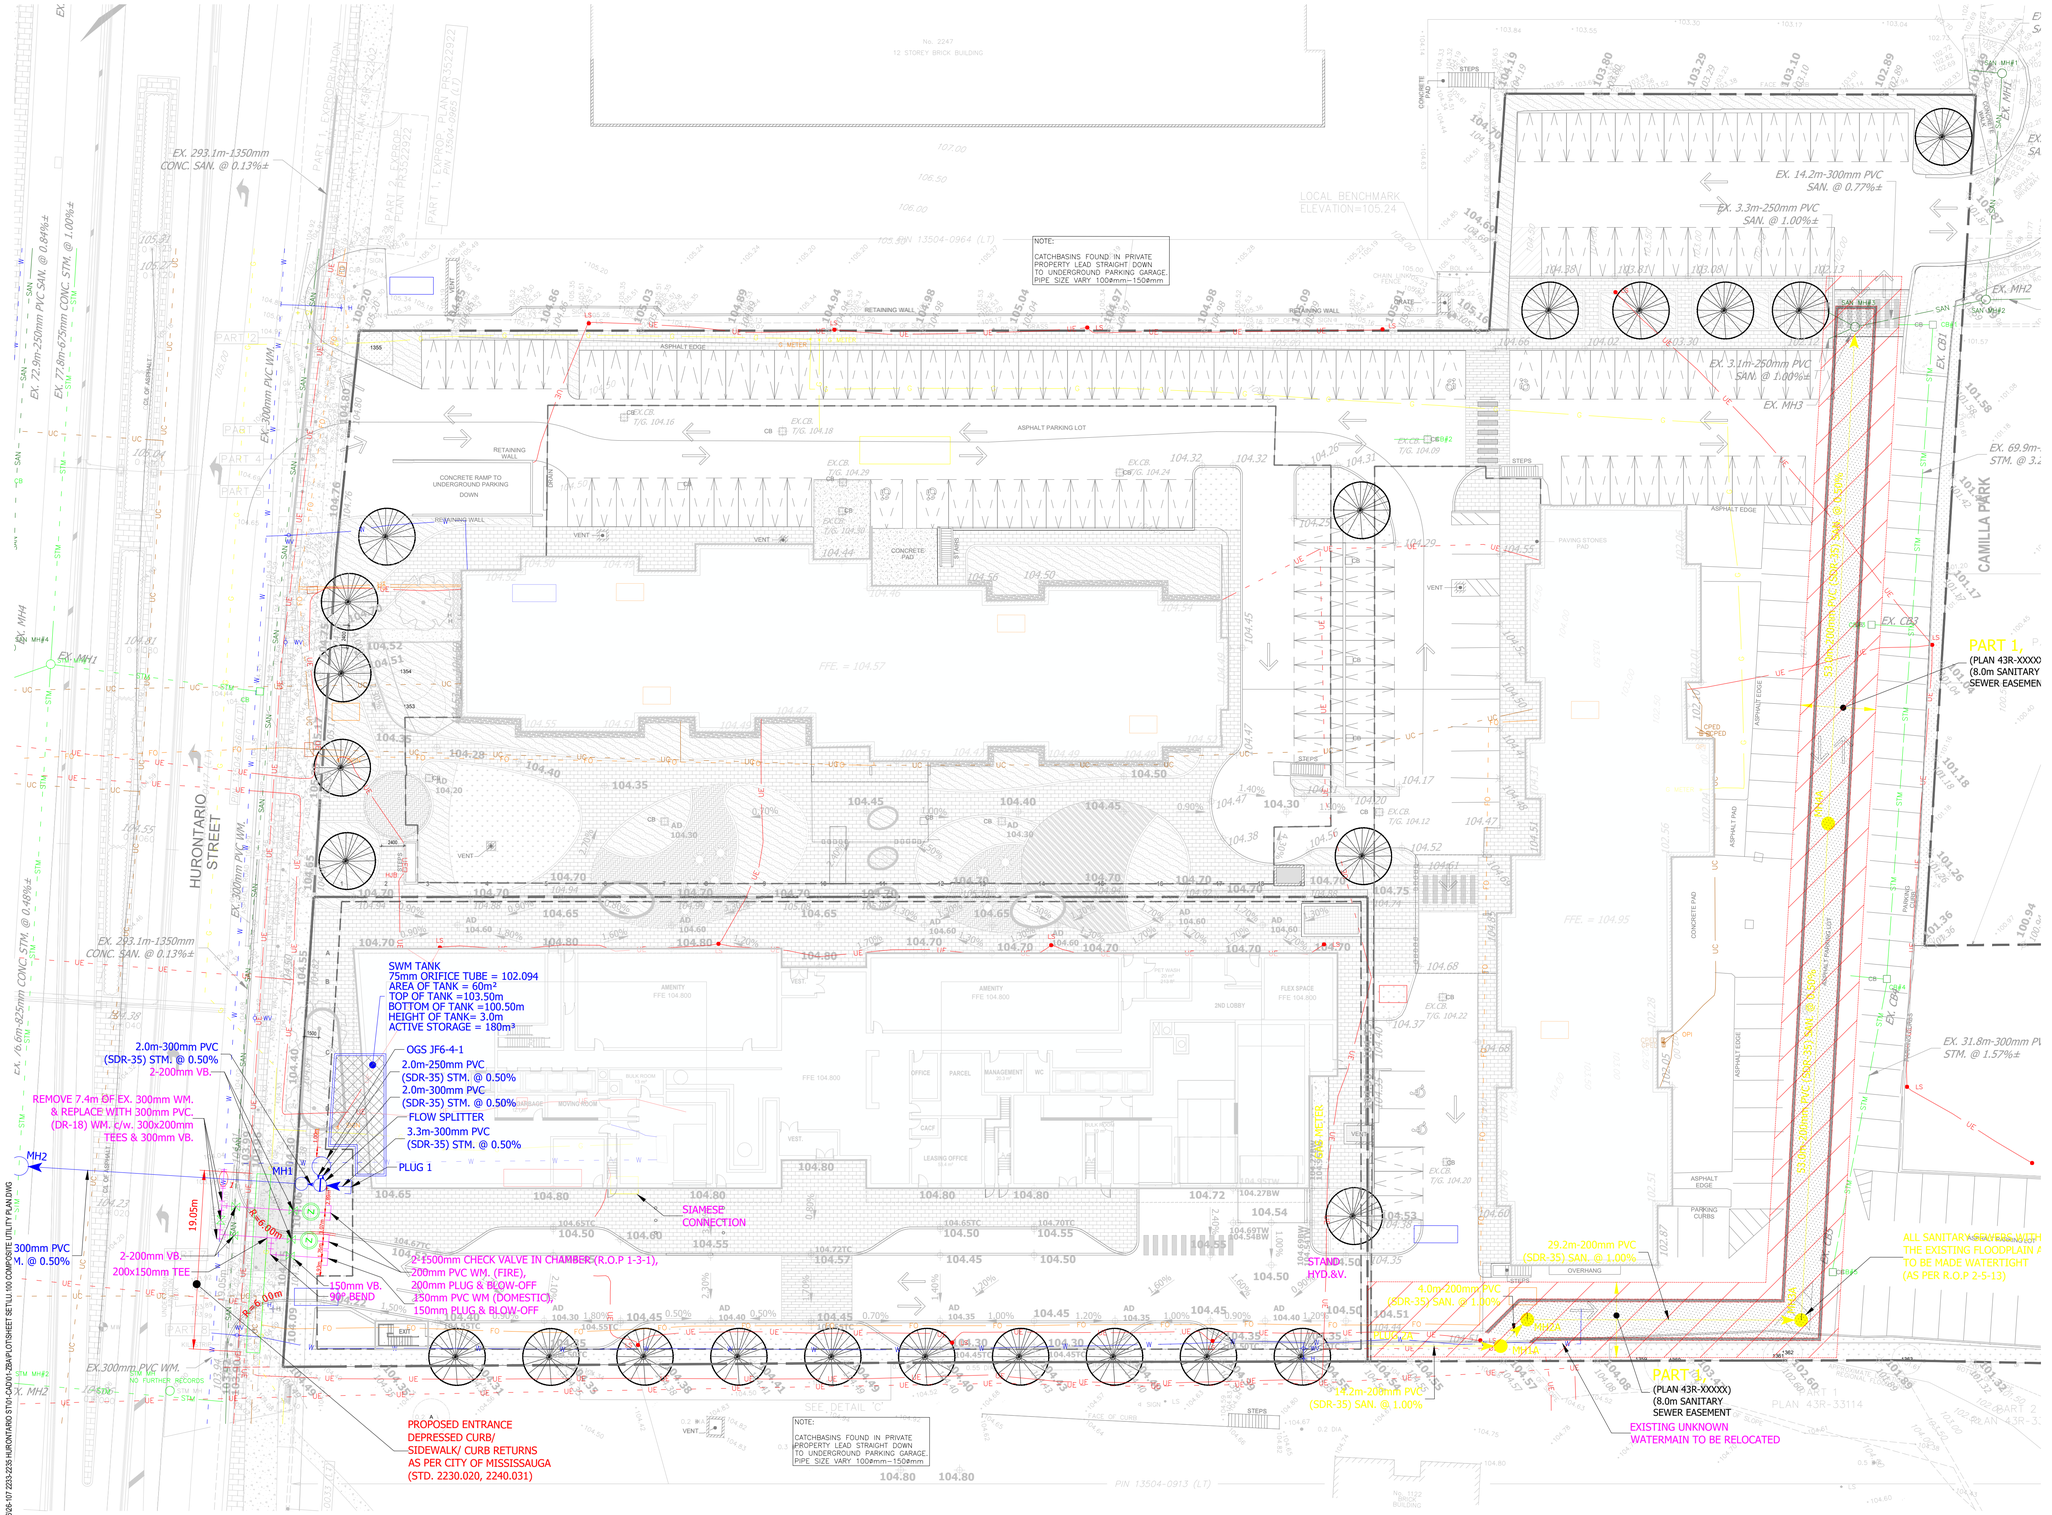

Landscape Architect

STUDIO tla

20 Champlain Blvd. Suite 102 - Toronto ON - M3H 2Z1
(416) 638-4911 - info@studiotla.ca - studiotla.ca

2233-2235 HURONTARIO ST

MISSISSAUGA, ON

Project Number

26-107

Client

2233 & 2235 Hurontario LTD.

Consultant

ARCHITECT
BDP QUADRANGLE
8 SPADINA AVENUE, SUITE 2100
TORONTO, ON M5V 0S8
TEL: 416-598-1240

CIVIL ENGINEER
URBANTECH
2030 BRISTOL CIRCLE, SUITE 105
OAKVILLE, ON L6H 0H2
TEL: 905-829-8818

Revisions

#		
1	ISSUED FOR ZBA	2026-04-13 KA
#	ISSUED FOR XXX	YYYY-MM-DD BY

Stamp

ASSOCIATION OF LANDSCAPE ARCHITECTS ONTARIO — JEFFREY T. CRAFT — OALA MEMBER

Keymap

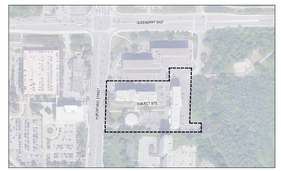

Scale

AS SHOWN

Phase

ZBA

North

Drawing Name

COMPOSITE UTILITY PLAN

Sheet Number

NOT FOR CONSTRUCTION

LU.100

© STUDIO tla

Apr 22, 2026 6:07 PM I:\01-PROJECTS\2026\26-107 2233-2235 HURONTARIO ST\01-CAD\01-ZBA PLOTSHEET SETS\LU.100 COMPOSITE UTILITY PLAN.DWG