TYPICAL PARKING SPACE

Drive aisle @ 7m MIN.

Handicap Parking Space

NOTES:
A - PROVIDE AND ADDITIONAL 300mm FOR PARKINGS SPACE WIDTH WHEN OBSTRUCTIONS OCCUR BETWEEN THE FRONT AND REAR 1000mm.
B - PROVIDE A 1500mm WALKWAY ON AT LEAST ONE SIDE OF A HANDICAP PARKING STALL. THIS WALKWAY MAY BE SHARED WITH ADJOINING HANDICAP SPACE.

TYPICAL BICYCLE PARKING SPACE

WALKWAY:	MINIMUM 1800mm
VERTICAL PARKING SPACE:	1200mm (L) x 600mm (W) x 1900mm (H)
HORIZONTAL PARKING SPACE:	1800mm (L) x 600mm (W) x 1900mm (H)
STACKED PARKING SPACE:(Zoning)	1800mm (L) x 600mm (W) x 1200 mm (H)
STACKED PARKING SPACE:(Proposed)	1930mm (L) x 460mm (W)

PLAN VIEW

PLAN VIEW- PROPOSED

SIDE VIEW

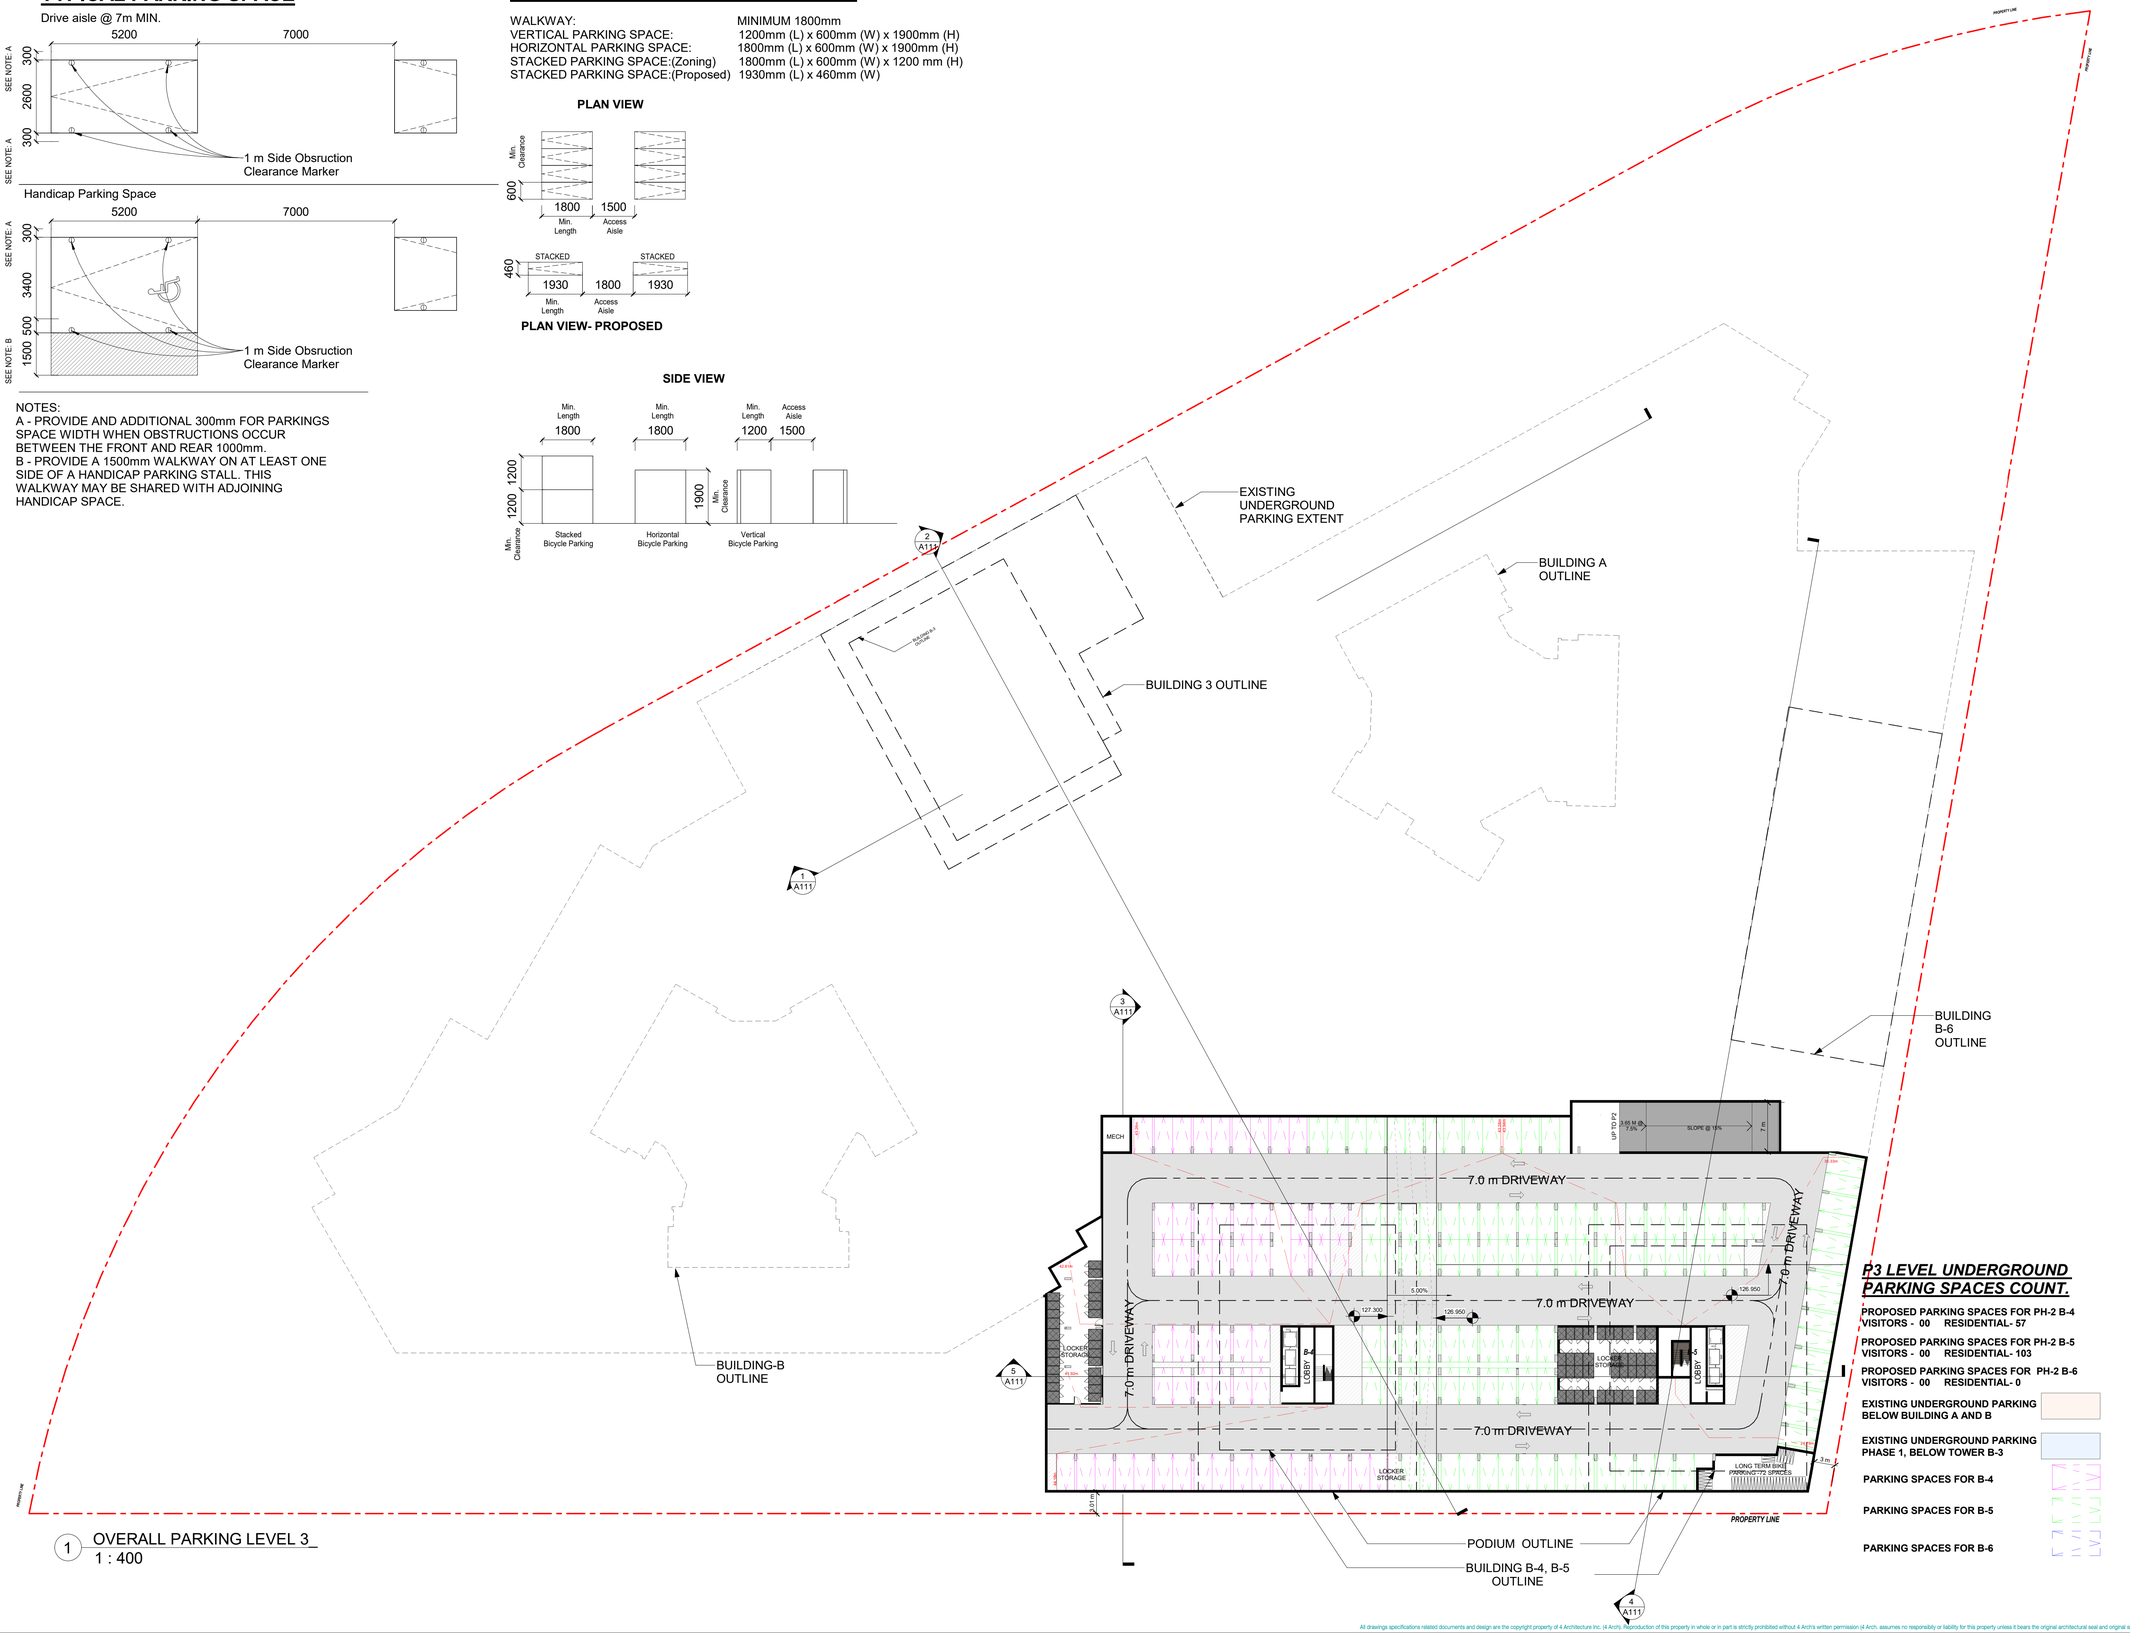

P3 LEVEL UNDERGROUND PARKING SPACES COUNT.

PROPOSED PARKING SPACES FOR PH-2 B-4
VISITORS - 00 RESIDENTIAL- 57

PROPOSED PARKING SPACES FOR PH-2 B-5
VISITORS - 00 RESIDENTIAL- 103

PROPOSED PARKING SPACES FOR PH-2 B-6
VISITORS - 00 RESIDENTIAL- 0

EXISTING UNDERGROUND PARKING BELOW BUILDING A AND B

EXISTING UNDERGROUND PARKING PHASE 1, BELOW TOWER B-3

PARKING SPACES FOR B-4

PARKING SPACES FOR B-5

PARKING SPACES FOR B-6

1 OVERALL PARKING LEVEL 3_
1 : 400

All drawings specifications related documents and design are the copyright property of 4 Architecture Inc. (4 Arch). Reproduction of this property in whole or in part is strictly prohibited without 4 Arch's written permission (4 Arch. assumes no responsibly or liability for this property unless it bears the original architectural seal and original signature.)

2025-12-19 10:51:47 AM

C:\Users\jleung\Documents\425030_Lormei - Missi_OP 2_RVT2024_Host_ jleung7V8DE.rvt

APPLICATION NUMBER:

APPLICATION NUMBER:

DRAWINGS ARE NOT TO BE SCALED.

NOTES:
THIS DRAWING IS AN INSTRUMENT OF SERVICE, IS PROVIDED BY AND IS THE PROPERTY OF 4 ARCHITECTURE INC.

THE CONTRACTOR MUST VERIFY AND ACCEPT RESPONSIBILITY FOR ALL DIMENSIONS AND CONDITIONS ON SITE, AND MUST NOTIFY 4 ARCHITECTURE INC. OF ANY VARIATION FROM THE SUPPLIED INFORMATION.

4 ARCHITECTURE INC. IS NOT RESPONSIBLE FOR THE ACCURACY OF SURVEY, STRUCTURAL, MECHANICAL, ELECTRICAL, ETC., ENGINEERING INFORMATION SHOWN ON THIS DRAWING. REFER TO THE PROPER ENGINEERING DRAWINGS BEFORE PROCEEDING WITH THE WORK.

CONSTRUCTION MUST CONFORM TO ALL APPLICABLE CODES AND REQUIREMENTS OF AUTHORITIES HAVING JURISDICTION.

ALL ARCHITECTURAL SYMBOLS INDICATED ARE GRAPHIC REPRESENTATIONS ONLY.

REVISIONS

No.	Description	YYYY.MM.DD	By

SUBMITTALS

No.	Description	YYYY.MM.DD	By
10.			
9.			
8.			
7.			
6.			
5.			
4.			
3.			
2.			
1.	ISSUED FOR ZBA SUBMISSION	2025.12.19	EM

CLIENT:
FOREST PARK CIRCLE

NORTH: PROJECT NORTH / TRUE NORTH

STAMP:

4 ARCHITECTURE INC
WWW.4ARCHITECTURE.CA
8966 Woodbine Avenue, Suite 300, Markham, ON L3R 0J7
T. (905) 470 7212 / email: mail@4architecture.ca

FOREST PARK CIRCLE - 425030
4100 PONYTRAIL DRIVE AND 1850 RATHBURN RD EAST, MISSISSAUGA

OVERALL SITE U.G. PARKING - LEVEL P3

2025.12.19

Scale	Drawn By	Checked By
As indicated	SV/DS	EM

File Number

A105