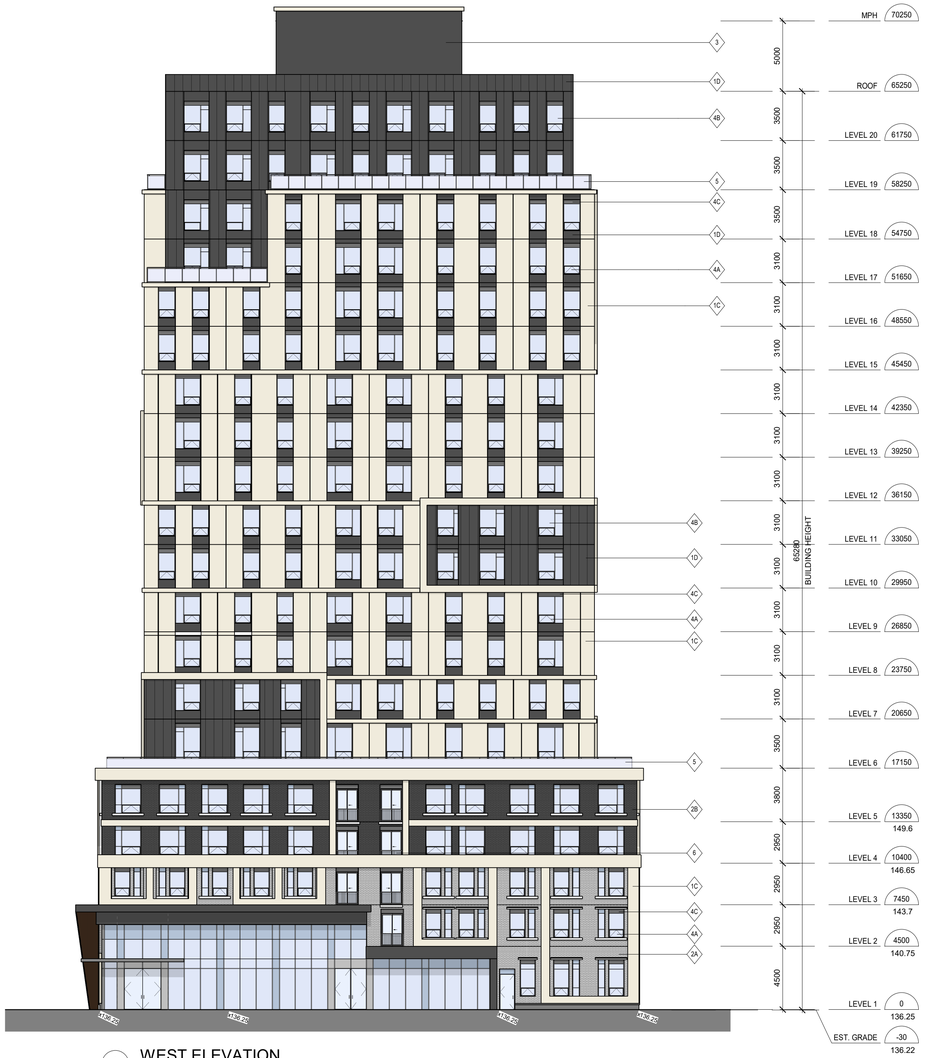


1 WEST ELEVATION
1 : 200

## EXTERIOR FINISH LEGEND

**1A** ARCHITECTURAL PRE-FABRICATED PANEL
COLOUR : LIGHT GREY
MANUFACTURER : TBD
STYLE : TBD

**1B** ARCHITECTURAL PRE-FABRICATED PANEL
COLOUR : DARK GREY
MANUFACTURER : TBD
STYLE : TBD

**1C** ARCHITECTURAL PRE-FABRICATED PANEL
COLOUR : OFF-WHITE
MANUFACTURER : TBD
STYLE : TBD

**1D** ARCHITECTURAL PRE-FABRICATED PANEL - CONTEMPORARY FINISH VERTICAL FLUTED PATTERN
COLOUR : DARK GREY
MANUFACTURER : TBD
STYLE : TBD

**2A** MASONRY PATTERN FINISH
EXT. COLOUR : LIGHT GREY
MANUFACTURER : TBD
PAINT COLOUR : GREY

**2B** MASONRY PATTERN FINISH
EXT. COLOUR : DARK GREY
MANUFACTURER : TBD
PAINT COLOUR : DARK GREY

**3** EXTERIOR INSULATION FINISH SYSTEM (EIFS) MPH
EXT. COLOUR : DARK GREY
INT. COLOUR : TBD
MANUFACTURER : TBD

**4A** PREFINISHED ALUMINUM WINDOW - OPERABLE AWNING
EXT. COLOUR : DARK GREY
INT. COLOUR : TBD
MANUFACTURER : TBD
GLASS : CLEAR

**4B** PREFINISHED ALUMINUM WINDOW - GLASS VISION PANEL
EXT. COLOUR : DARK GREY
INT. COLOUR : TBD
MANUFACTURER : TBD
GLASS : CLEAR

**4C** PREFINISHED ALUMINUM - METAL LOUVRES
EXT. COLOUR : DARK GREY
INT. COLOUR : TBD
MANUFACTURER : TBD
METAL PANEL : DARK GREY

**4D** PREFINISHED ALUMINUM WINDOW - GLASS SPANDREL PANEL
EXT. COLOUR : BLUE GREY
INT. COLOUR : TBD
MANUFACTURER : TBD
GLASS : SPANDREL GLASS

**5** TERRACE GLASS RAILING
EXT. COLOUR : DARK GREY
INT. COLOUR : TBD
MANUFACTURER : TBD
GLASS : CLEAR

**6** PICKET RAILING
EXT. COLOUR : DARK GREY
MANUFACTURER : TBD

C:\Users\savarade\Documents\425030_Lormel-Missi_B-5_RVT2024_SVarade.rvt 2025-12-18 10:13:20 AM

APPLICATION NUMBER:

APPLICATION NUMBER:

DRAWINGS ARE NOT TO BE SCALED.

NOTES:

THIS DRAWING IS AN INSTRUMENT OF SERVICE, IS PROVIDED BY AND IS THE PROPERTY OF 4 ARCHITECTURE INC.

THE CONTRACTOR MUST VERIFY AND ACCEPT RESPONSIBILITY FOR ALL DIMENSIONS AND CONDITIONS ON SITE, AND MUST NOTIFY 4 ARCHITECTURE INC. OF ANY VARIATION FROM THE SUPPLIED INFORMATION.

4 ARCHITECTURE INC. IS NOT RESPONSIBLE FOR THE ACCURACY OF SURVEY, STRUCTURAL, MECHANICAL, ELECTRICAL, ETC., ENGINEERING INFORMATION SHOWN ON THIS DRAWING. REFER TO THE PROPER ENGINEERING DRAWINGS BEFORE PROCEEDING WITH THE WORK.

CONSTRUCTION MUST CONFORM TO ALL APPLICABLE CODES AND REQUIREMENTS OF AUTHORITIES HAVING JURISDICTION.

ALL ARCHITECTURAL SYMBOLS INDICATED ARE GRAPHIC REPRESENTATIONS ONLY.

REVISIONS

| | | | |
|---|---|---|---|
| | | | |
| | | | |
| | | | |
| | | | |
| | | | |
| | | | |
| | | | |
| | | | |
| | | | |
| | | | |

SUBMITTALS

| | | | |
|---|---|---|---|
| 10. | | | |
| 9. | | | |
| 8. | | | |
| 7. | | | |
| 6. | | | |
| 5. | | | |
| 4. | | | |
| 3. | | | |
| 2. | | | |
| 1. | ISSUED FOR ZBA SUBMISSION | 2025.12.19 | EM |
| No. | Description | YYYY.MM.DD | By |

CLIENT:
FOREST PARK CIRCLE

NORTH:

STAMP:

4 ARCHITECTURE INC.
WWW.4ARCHITECTURE.CA
8966 Woodbine Avenue, Suite 300, Markham, ON L3R 0J7
T. (905) 470 7212 // email: mail@4architecture.ca

**FOREST PARK CIRCLE - 425030**
4100 PONYTRAIL DRIVE AND 1850 RATHBURN ROAD EAST , MISSISSAUGA, ON

**WEST ELEVATIONS**

BUILDING B-5

2025.12.19
Scale 1 : 200
Drawn By DAS
Checked By EM
File Number

A-B5-200

All drawings specifications related documents and design are the copyright property of 4 Architecture Inc. (4 Arch). Reproduction of this property in whole or in part is strictly prohibited without 4 Arch's written permission (4 Arch. assumes no responsibly or liability for this property unless it bears the original architectural seal and original signature.)