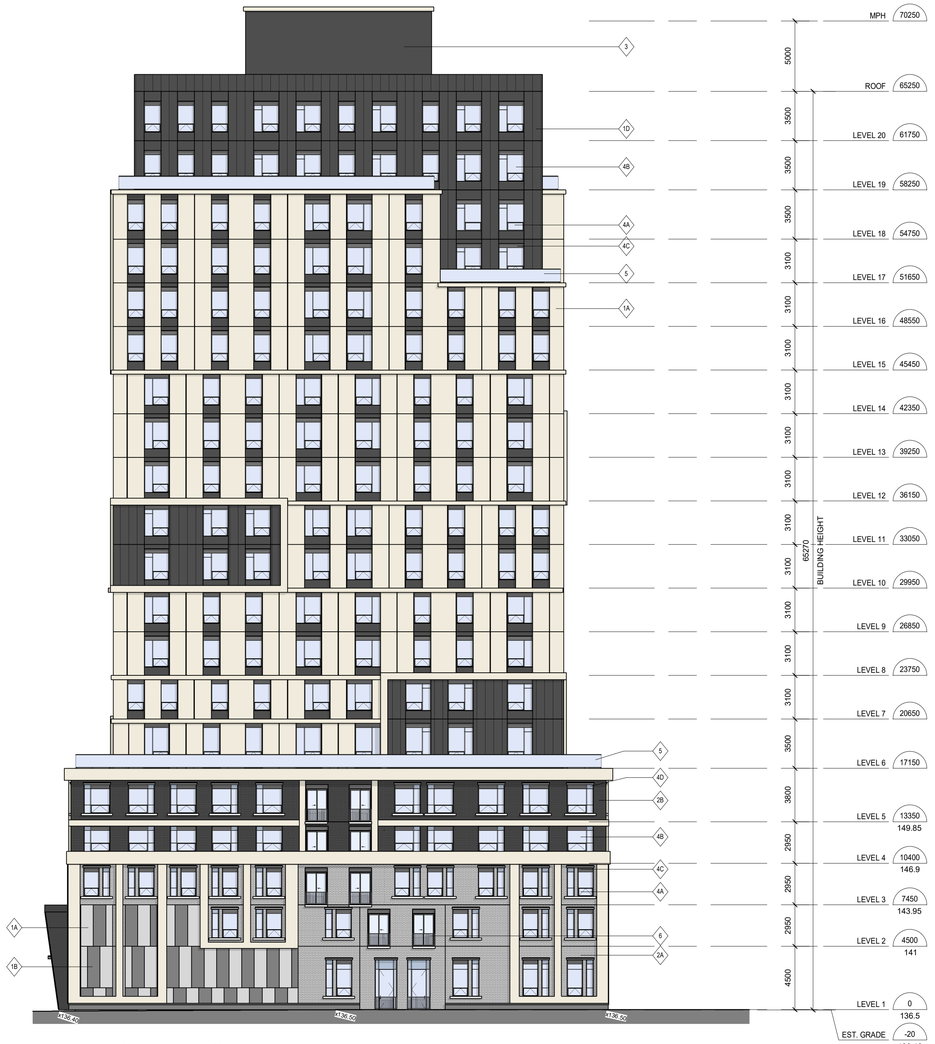

1 WEST ELEVATION
1 : 200

EXTERIOR FINISH LEGEND

1A ARCHITECTURAL PRE-FABRICATED PANEL
COLOUR : LIGHT GREY
MANUFACTURER : TBD
STYLE : TBD

1B ARCHITECTURAL PRE-FABRICATED PANEL
COLOUR : DARK GREY
MANUFACTURER : TBD
STYLE : TBD

1C ARCHITECTURAL PRE-FABRICATED PANEL
COLOUR : OFF-WHITE
MANUFACTURER : TBD
STYLE : TBD

1D ARCHITECTURAL PRE-FABRICATED PANEL - CONTEMPORARY FINISH VERTICAL FLUTED PATTERN
COLOUR : DARK GREY
MANUFACTURER : TBD
STYLE : TBD

2A MASONRY PATTERN FINISH
EXT. COLOUR : LIGHT GREY
MANUFACTURER : TBD
PAINT COLOUR : GREY

2B MASONRY PATTERN FINISH
EXT. COLOUR : DARK GREY
MANUFACTURER : TBD
PAINT COLOUR : DARK GREY

3 EXTERIOR INSULATION FINISH SYSTEM (EIFS) MPH
EXT. COLOUR : DARK GREY
INT. COLOUR : TBD
MANUFACTURER : TBD

4A PREFINISHED ALUMINUM WINDOW - OPERABLE AWNING
EXT. COLOUR : DARK GREY
INT. COLOUR : TBD
MANUFACTURER : TBD
GLASS : CLEAR

4B PREFINISHED ALUMINUM WINDOW - GLASS VISION PANEL
EXT. COLOUR : DARK GREY
INT. COLOUR : TBD
MANUFACTURER : TBD
GLASS : CLEAR

4C PREFINISHED ALUMINUM - METAL LOUVRES
EXT. COLOUR : DARK GREY
MANUFACTURER : TBD
METAL PANEL : DARK GREY

4D PREFINISHED ALUMINUM WINDOW - GLASS SPANDREL PANEL
EXT. COLOUR : BLUE GREY
INT. COLOUR : TBD
MANUFACTURER : TBD
GLASS : SPANDREL GLASS

5 TERRACE GLASS RAILING
EXT. COLOUR : DARK GREY
INT. COLOUR : TBD
MANUFACTURER : TBD
GLASS : CLEAR

6 PICKET RAILING
EXT. COLOUR : DARK GREY
MANUFACTURER : TBD

2025-12-18 10:25:02 AM

C:\Users\savarade\Documents\425030_Lormel-Misi_B-4_RVT2024_SVarade.rvt

APPLICATION NUMBER:

APPLICATION NUMBER:

DRAWINGS ARE NOT TO BE SCALED.

NOTES:
THIS DRAWING IS AN INSTRUMENT OF SERVICE, IS PROVIDED BY AND IS THE PROPERTY OF 4 ARCHITECTURE INC.

THE CONTRACTOR MUST VERIFY AND ACCEPT RESPONSIBILITY FOR ALL DIMENSIONS AND CONDITIONS ON SITE, AND MUST NOTIFY 4 ARCHITECTURE INC. OF ANY VARIATION FROM THE SUPPLIED INFORMATION.

4 ARCHITECTURE INC. IS NOT RESPONSIBLE FOR THE ACCURACY OF SURVEY, STRUCTURAL, MECHANICAL, ELECTRICAL, ETC., ENGINEERING INFORMATION SHOWN ON THIS DRAWING. REFER TO THE PROPER ENGINEERING DRAWINGS BEFORE PROCEEDING WITH THE WORK.

CONSTRUCTION MUST CONFORM TO ALL APPLICABLE CODES AND REQUIREMENTS OF AUTHORITIES HAVING JURISDICTION.

ALL ARCHITECTURAL SYMBOLS INDICATED ARE GRAPHIC REPRESENTATIONS ONLY.

REVISIONS

SUBMITTALS

10.			
9.			
8.			
7.			
6.			
5.			
4.			
3.			
2.			
1.	ISSUED FOR ZBA SUBMISSION	2025.12.19	EM
No.	Description	YYYY.MM.DD	By

CLIENT:
FOREST PARK CIRCLE

NORTH:

STAMP:

4 ARCHITECTURE INC
WWW.4ARCHITECTURE.CA
8966 Woodbine Avenue, Suite 300, Markham, ON L3R 0J7
T. (905) 470 7212 // email: mail@4architecture.ca

FOREST PARK CIRCLE - 425030
4100 PONYTRAIL DRIVE, MISSISSAUGA, ON

WEST ELEVATION

2025.12.19

Scale: 1 : 200
Drawn By: PN
Checked By: EM

File Number:

A-B4-203

BUILDING B-4

All drawings specifications related documents and design are the copyright property of 4 Architecture Inc. (4 Arch). Reproduction of this property in whole or in part is strictly prohibited without 4 Arch's written permission (4 Arch. assumes no responsibility or liability for this property unless it bears the original architectural seal and original signature.)