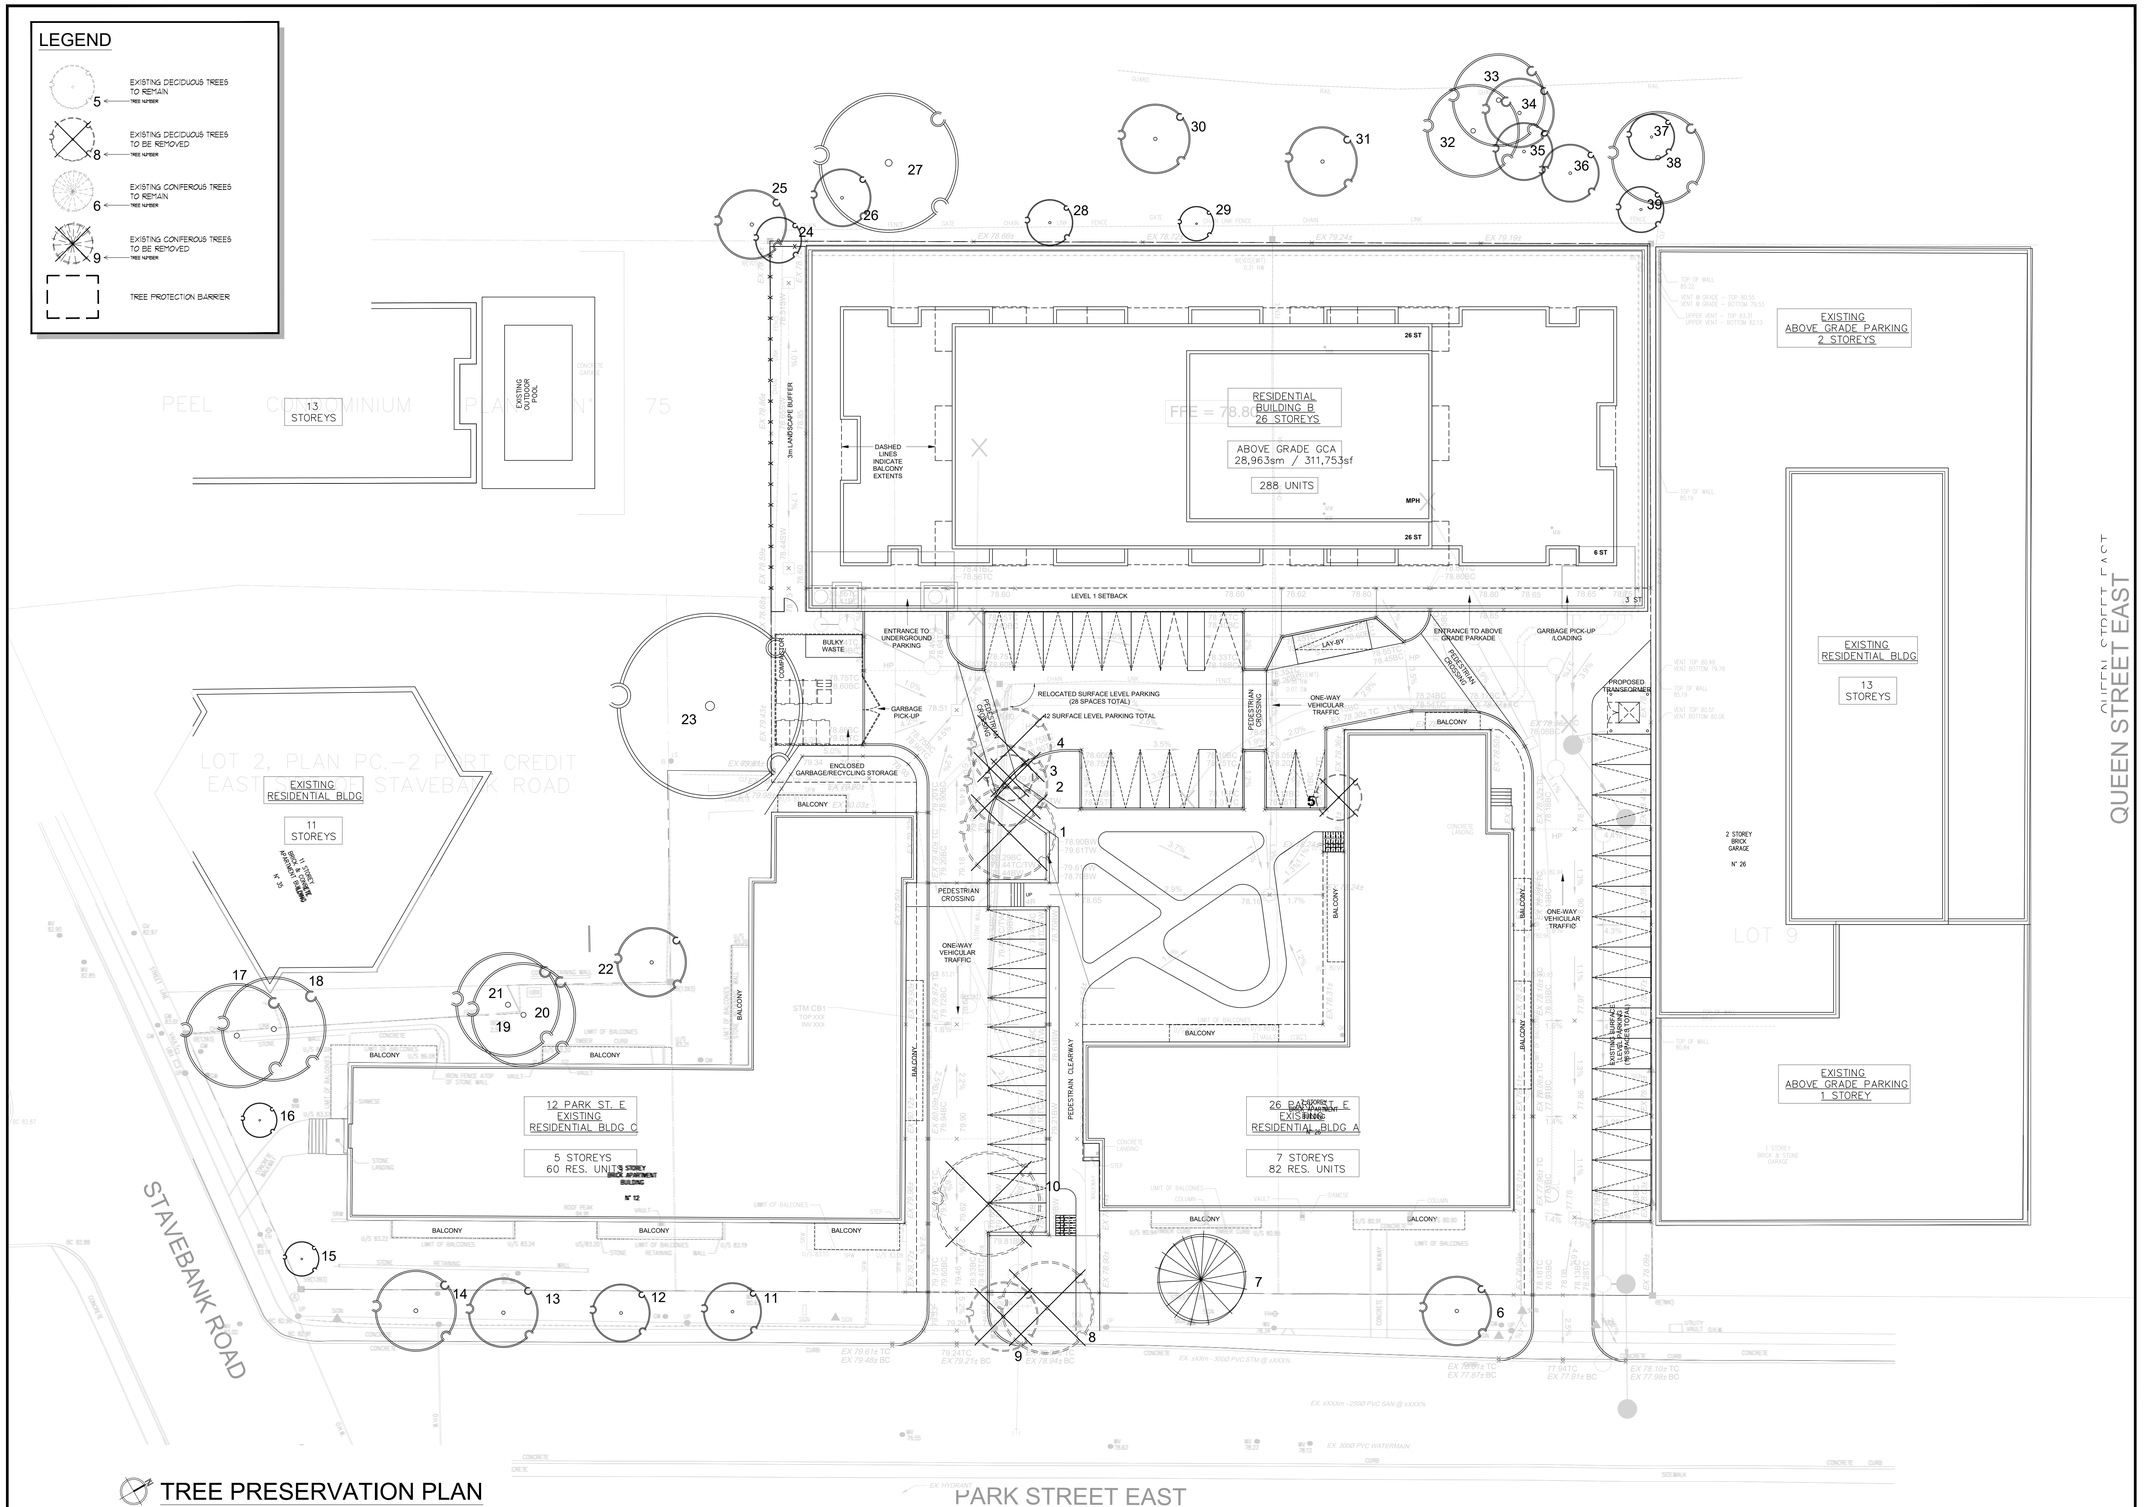

TREE PRESERVATION PLAN
SCALE =

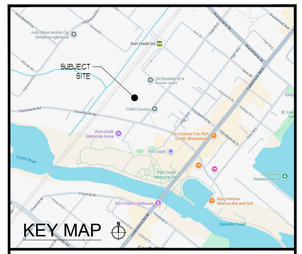

RON KOUDYS LANDSCAPE ARCHITECTS INC

ALL DRAWINGS REMAIN THE PROPERTY OF THE LANDSCAPE ARCHITECT AND SHALL NOT BE REPRODUCED OR REUSED WITHOUT THE LANDSCAPE ARCHITECTS WRITTEN PERMISSION.

THIS DRAWING SHALL NOT BE USED FOR CONSTRUCTION OR TENDER PURPOSES UNLESS SIGNED AND DATED BY BARRY R. MURPHY, OALA, CSLA, LANDSCAPE ARCHITECT, LONDON, ONTARIO (519) 667-3322.

Barry R. Murphy, O.A.L.A. C.S.L.A. DATE

DATE	DESCRIPTION	No.
2026-07-29	ISSUED FOR ZBA	3
2026-07-16	ISSUED FOR REVIEW	2
2026-07-08	ISSUED FOR REVIEW	1

PLOTTING INFORMATION:
PLOTTED DATE = 2026-07-29
PLOTTED SCALE = 1:1

ONTARIO ASSOCIATION OF LANDSCAPE ARCHITECTS
BARRY R. MURPHY
OALA
MEMBER

PROJECT TITLE:
12 & 26
PARK STREET E
MISSISSAUGA, ON

DRAWING TITLE:
TREE PRESERVATION PLAN

DATE:	SCALE:	DRAWING No.
JUNE 2026	AS NOTED	T-1
DRAWN: RKLA Inc.	CHECKED BY: B.R.M.	
PROJECT No. 26-135 Lf		