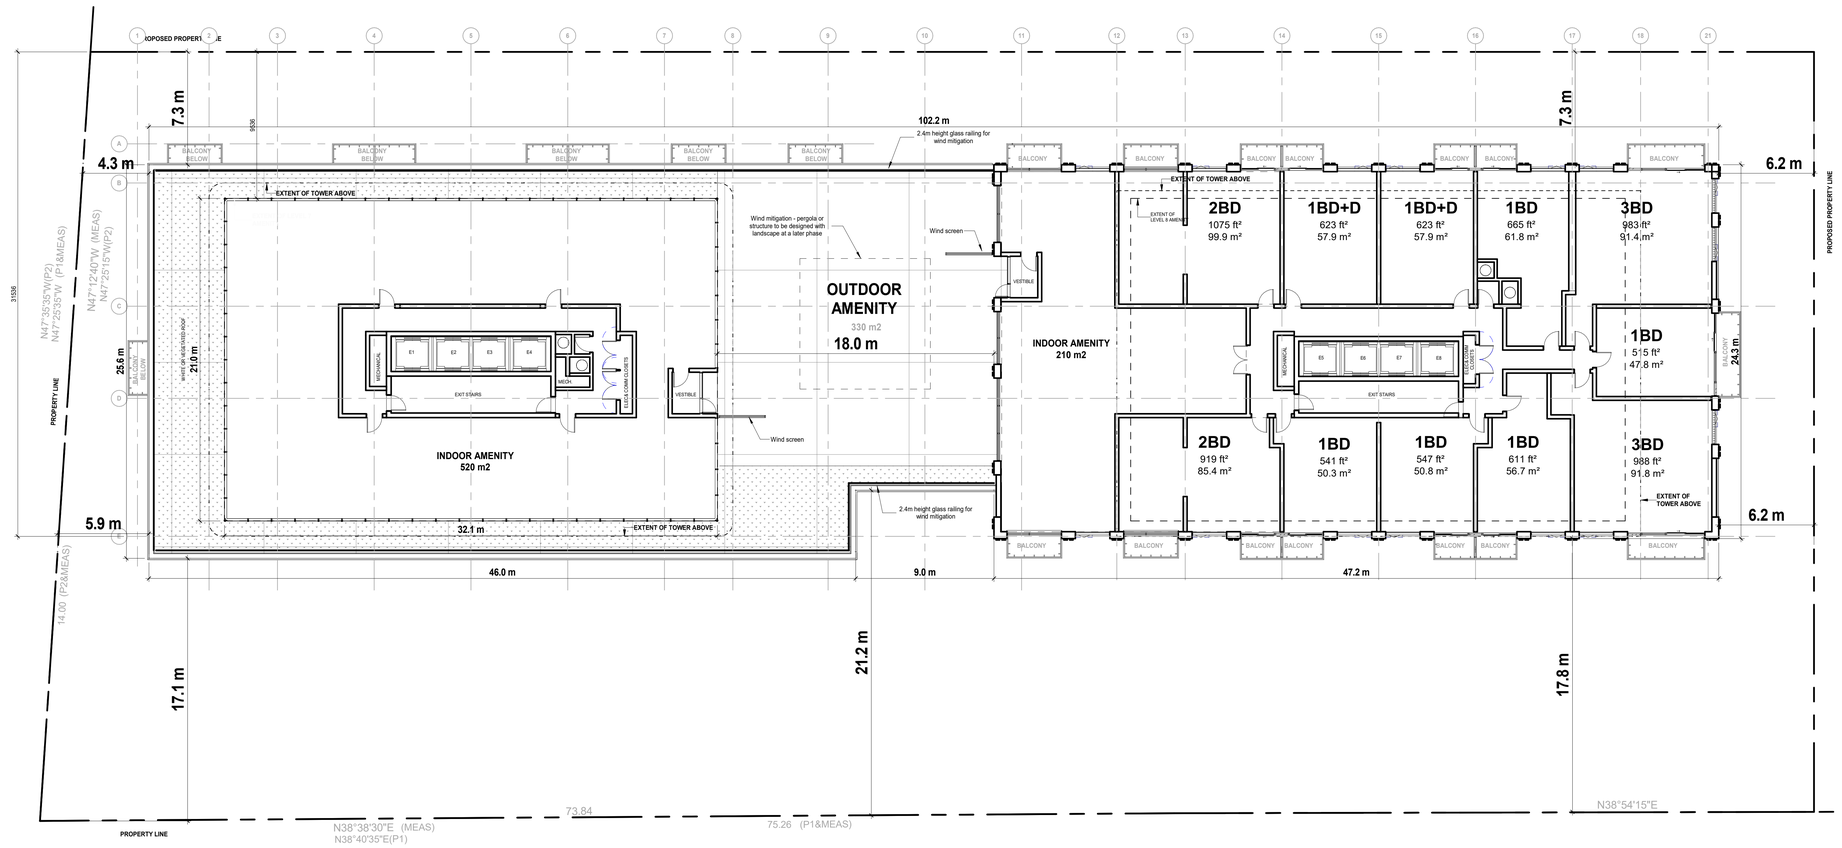

1 A205.S Level 7 Floor Plan

Date	No.	Description
REVISION RECORD		

2026-11-13	ZBA Resubmission	
2026-04-10	ZBA Submission	

ISSUE RECORD

BDP. Quadrangle

Quadrangle Architects Limited
The Well, 8 Spadina Avenue, Suite 2100, Toronto, ON M5V 0S8
t 416 598 1240 www.bdpquadrangle.com

2233 Hurontario Street

2233 Hurontario Street

for
2233 & 2235 Hurontario LTD

24031	1 : 150	YQ	KCR
PROJECT	SCALE	DRAWN	REVIEWED

Level 7 Floor Plan

A205.S

Note: This drawing is the property of the Architect and may not be reproduced or used without the expressed consent of the Architect. The Contractor is responsible for checking and verifying all levels and dimensions and shall report all discrepancies to the Architect and obtain clarification prior to commencing work.

C:\Users\YQ4837\8Documents\BDPQ_KR_DARC_24031_2233 Hurontario_R22025r_cyqkmKRTWR.rvt

2026-11-15 8:54:53 PM