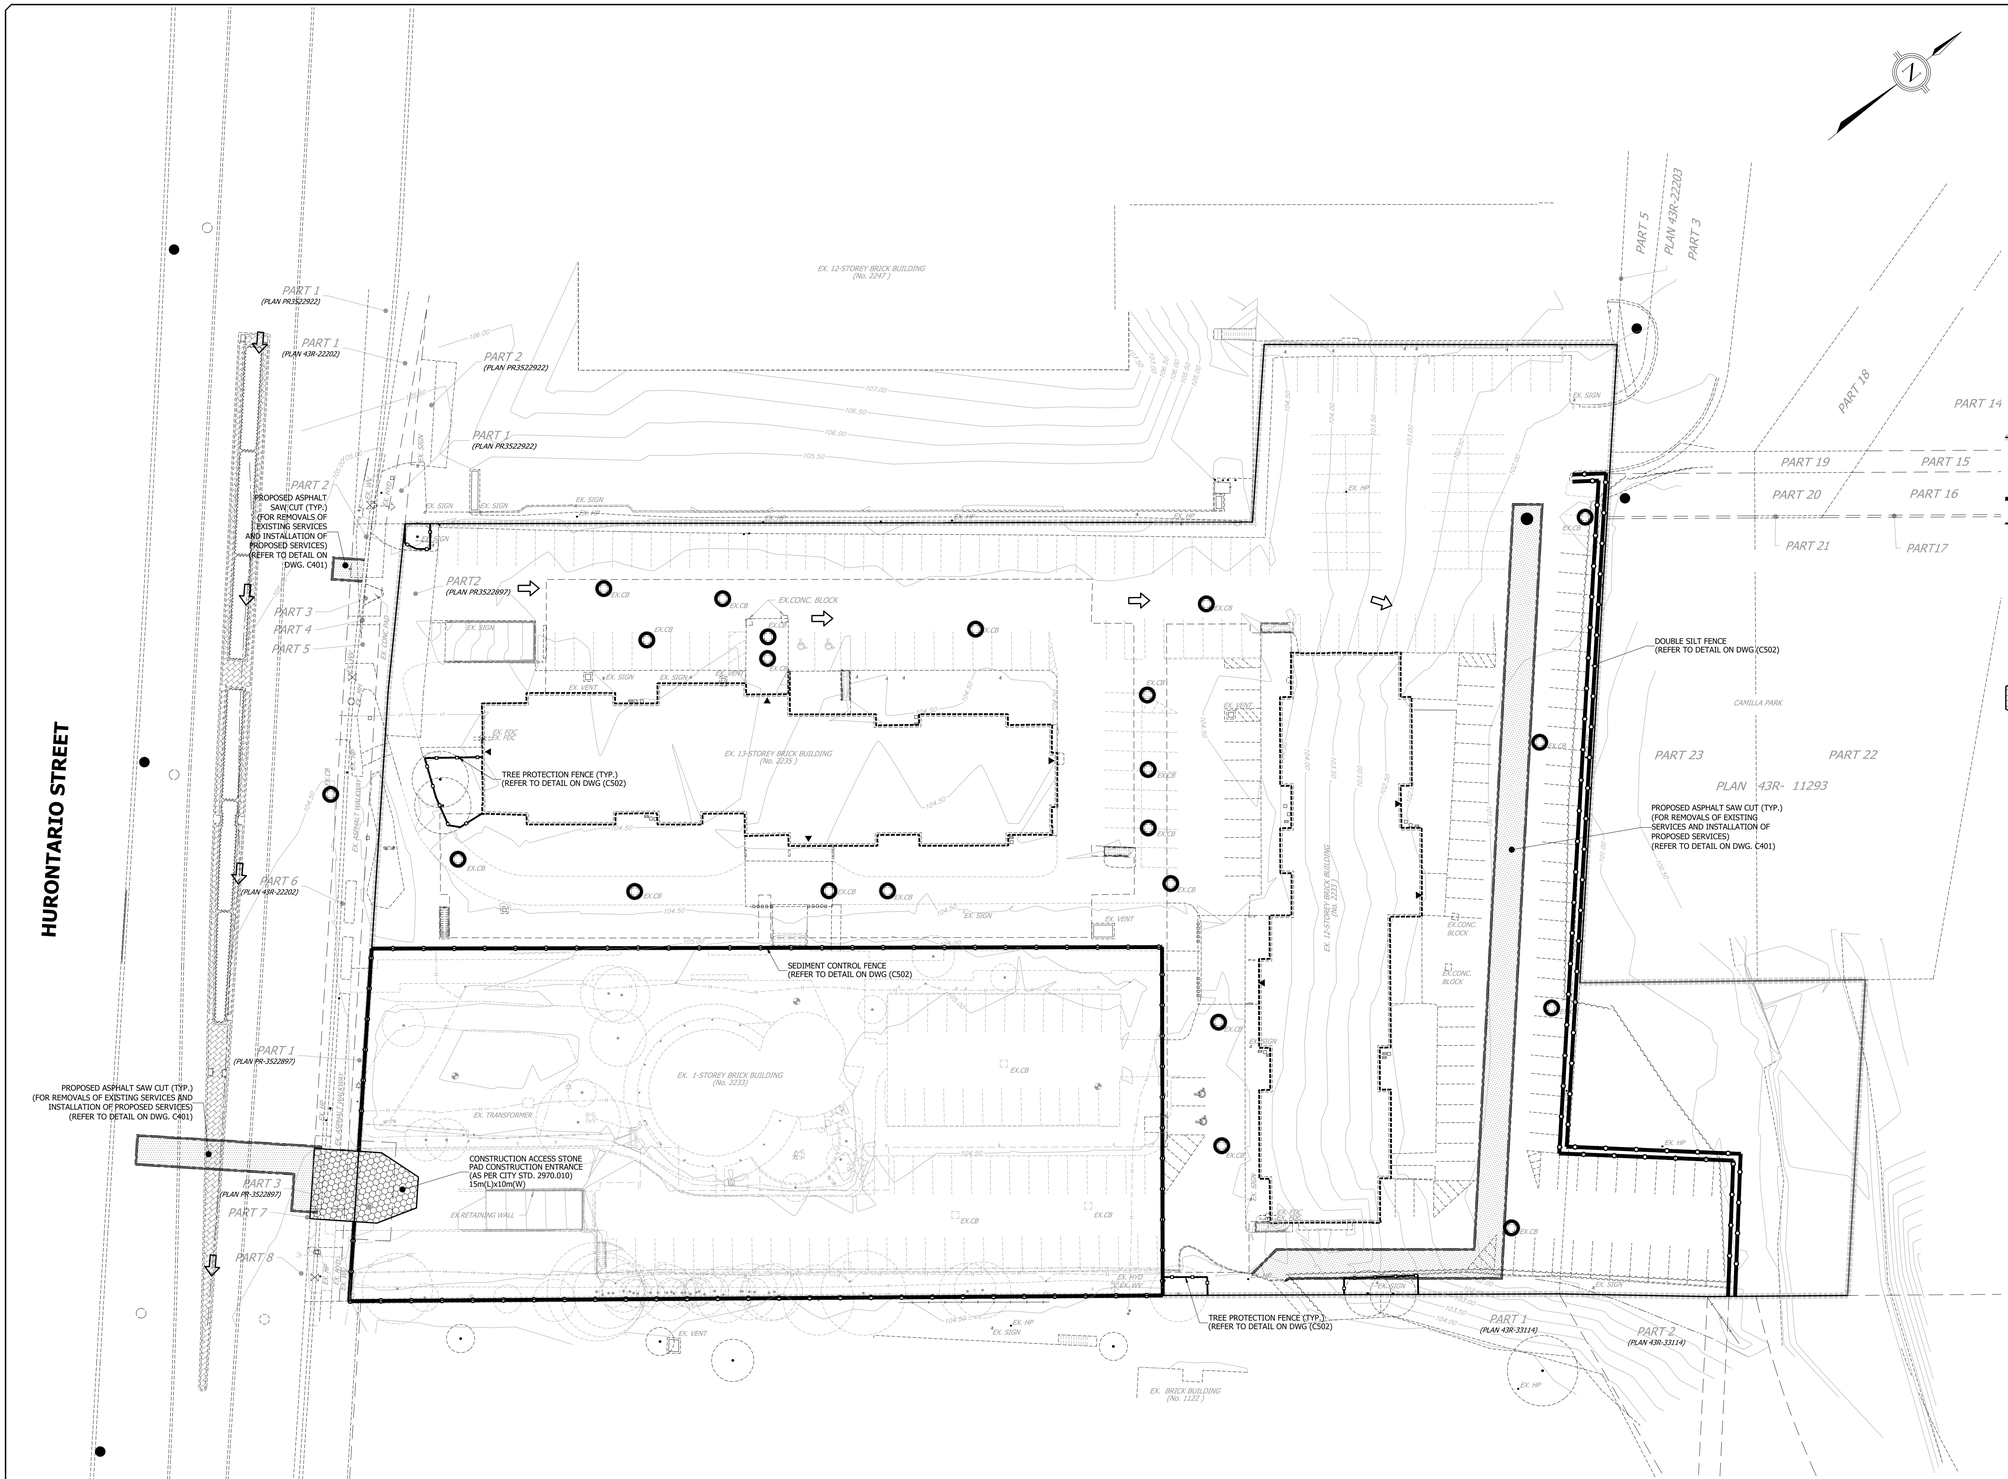

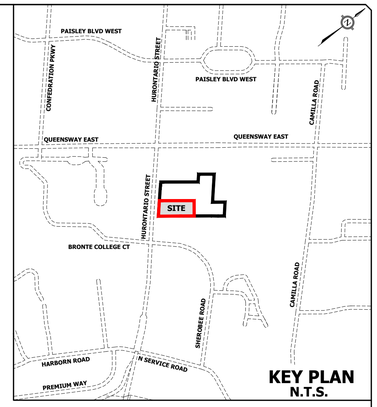

LEGEND

- LIMIT OF PROPERTY
- EXISTING CONTOUR AND ELEVATION
- EXISTING OVERLAND FLOW DIRECTION
- PROPOSED SEDIMENT CONTROL FENCE (REFER TO DETAIL ON DWG. C-502)
- PROPOSED TREE PROTECTION FENCE (REFER TO DETAIL ON DWG. C-502)
- PROPOSED ASPHALT SAW CUT (TYP.)
- EXISTING STORM SEWER
- EXISTING SANITARY SEWER
- EXISTING CATCHBASIN SILT PROTECTION (REFER TO DETAIL ON DWG. C502)
- EXISTING HYDRANT & VALVE
- EXISTING VALVE & BOX
- PROPOSED CONSTRUCTION ACCESS STONE PAD (REFER TO DETAIL ON DWG. C502)
- EXISTING TREES

ELEVATION NOTE

ELEVATIONS SHOWN ON THIS PLAN ARE RELATED TO GEODETIC DATUM AND ARE DERIVED FROM THE CITY OF MISSISSAUGA (CGVD28 WITHOUT 1978 ADJUSTMENT)
BENCHMARKS:
NO. 075033035
ELEVATION=105.608M
NO. 075185042
ELEVATION=102.217M

BENCHMARK NOTE

CUT CROSS ON THE EDGE OF CONCRETE VENT LOCATED NEAR THE NORTHERLY EDGE OF THE PROPERTY OF 2247 HURONTARIO STREET.
ELEVATION = 105.24m
TOPOGRAPHIC SURVEY PREPARED BY J.D. BARNES LIMITED, JULY 29, 2024.

No.	REVISIONS	DATE	BY
2	ISSUED FOR ZONING	NOV. 13, 2026	R.B.T.M.
1	ISSUED FOR ZONING	APR. 10, 2026	R.B.T.M.

REGISTERED PROFESSIONAL ENGINEER
R.B.T. MERWIN
100009772
NOV. 13, 2026
PROVINCE OF ONTARIO

Urbantech® Consulting
A Division of Leighton-Zec Ltd.
2030 Bristol Circle, Suite 105
Oakville, ON. L6H 0H2
TEL 905.829.8818 • urbantech.com

2233 & 2235 HURONTARIO LTD.

Region of Peel working with you

MISSISSAUGA

EROSION & SEDIMENT CONTROL PLAN

REGION FILE No. C-XXXXXX — CITY FILE No. OZ 26-8 W7

SCALE:	1:400			PROJECT No.	24-326
DRAWN BY:	R.B.	CHECKED BY:	R.M./R.B.T.M	PLAN No.	**C501**
DATE:	MARCH, 2026	SHEET	OF	C-XXXXXX	

File: C:\USERS\RBABAR\DCVACCDOCS\URBANTECH\24-326 2233 HURONTARIO ST\PROJECT FILES\1000 - EROSION\501-ESC PLAN.DWG

PLOT DATE:November 13, 2026 11:33:20 AM