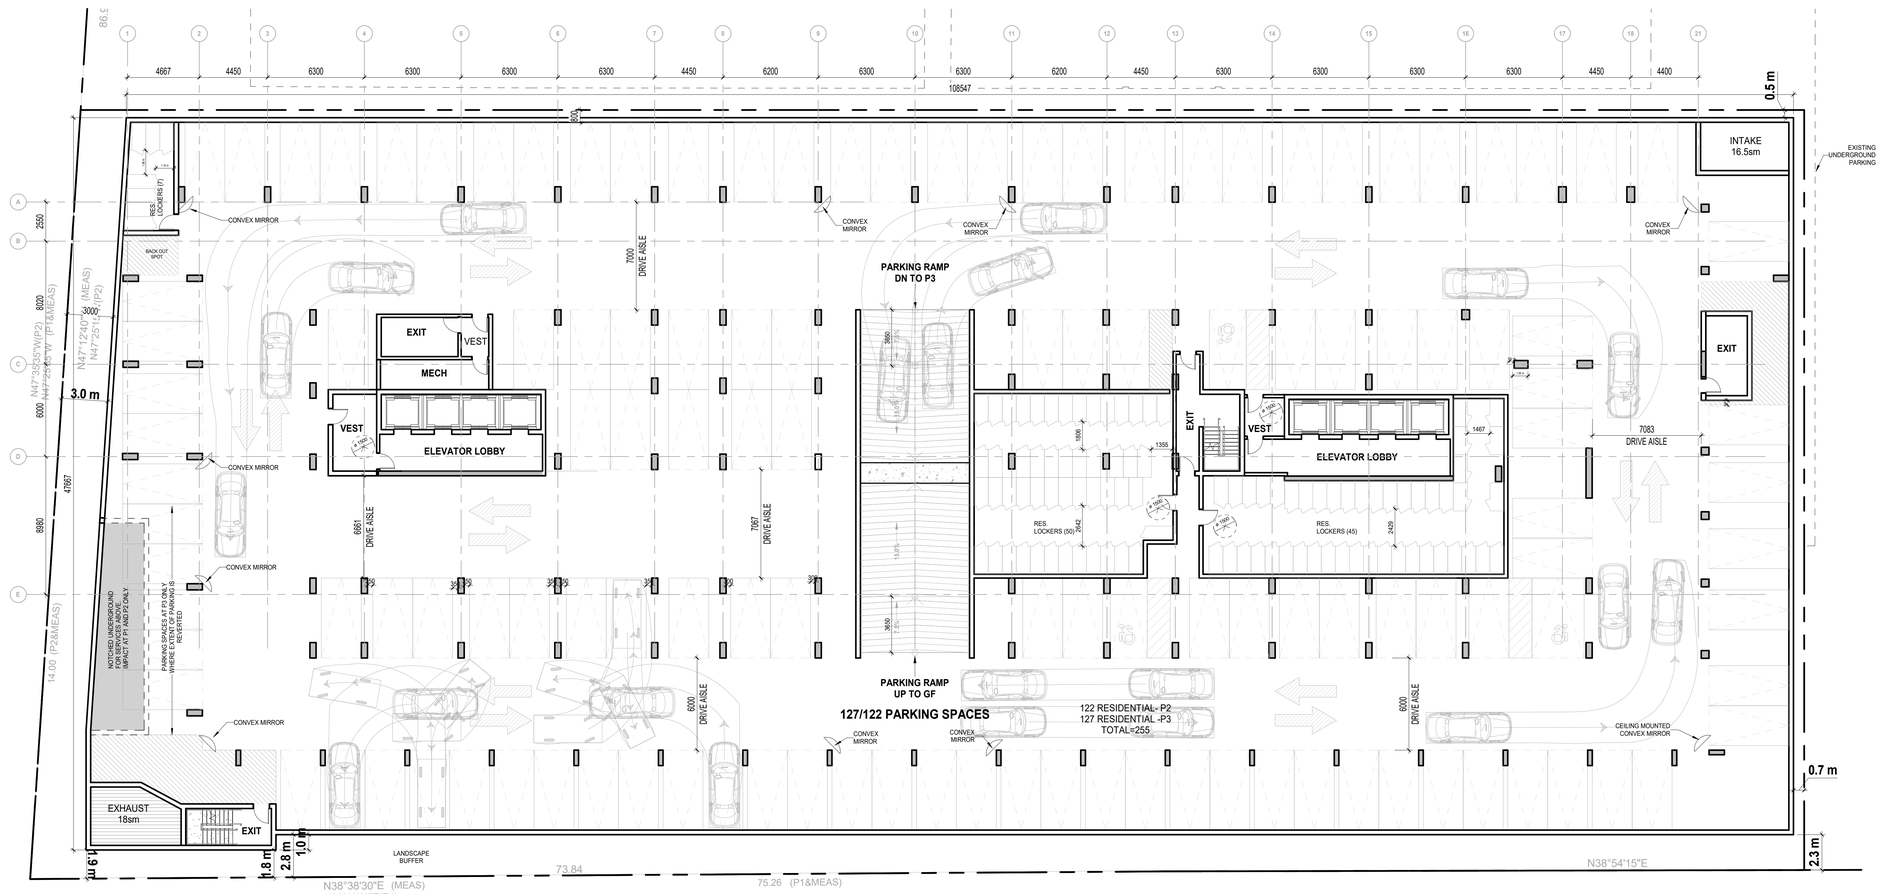

1 A103.S P2 / P3 Parking Plan

PARKING NOTES:

1. MINIMUM PARKING SPACE SIZES (UNLESS OTHERWISE NOTED):
   - 2600mm WIDE X 5200mm LONG (NO SIDES OBSTRUCTED)
   - 2750mm WIDE X 5200mm LONG (ONE SIDE OBSTRUCTED)
   - 2900mm WIDE X 5200mm LONG (TWO SIDES OBSTRUCTED)
2. MAINTAIN MINIMUM DRIVE AISLE WIDTH OF 7000mm UNLESS OTHERWISE NOTED.
3. MAINTAIN MINIMUM HEADROOM CLEARANCE OF 2100mm THROUGHOUT.

PARKING LEGEND:

- C — COMMERCIAL PARKING SPACE
- R — RESIDENTIAL PARKING SPACE
- V — VISITOR PARKING SPACE
- E — EXISTING PARKING SPACE
- BIKE LOCKER
- BIKE PARKING (STACKED)
- BIKE PARKING (VERTICAL)
- CONVEX MIRROR
- LS — LIGHT STANDARD
- PAINTED LINES
- FIRE-RATED BULKHEAD

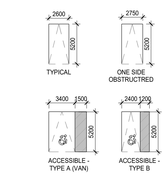

Date	No.	Description

REVISION RECORD

2026-11-13	ZBA Resubmission
2026-04-10	ZBA Submission

ISSUE RECORD

BDP. Quadrangle

Quadrangle Architects Limited
The Well, 8 Spadina Avenue, Suite 2100, Toronto, ON M5V 0S8
t 416 598 1240 www.bdpquadrangle.com

2233 Hurontario Street

2233 Hurontario Street

for
2233 & 2235 Hurontario LTD

24031	1:150	RK	KCR
PROJECT	SCALE	DRAWN	REVIEWED

P2 / P3 Parking Plan

A103.S

Note: This drawing is the property of the Architect and may not be reproduced or used without the expressed consent of the Architect. The Contractor is responsible for checking and verifying all levels and dimensions and shall report all discrepancies to the Architect and obtain clarification prior to commencing work.

2026-11-15 8:54:32 PM

C:\Users\TQ4537B\Documents\BDPQ_AR_DARC_24031_2233 Hurontario_R2025-r_yqlanKRT6R.rvt