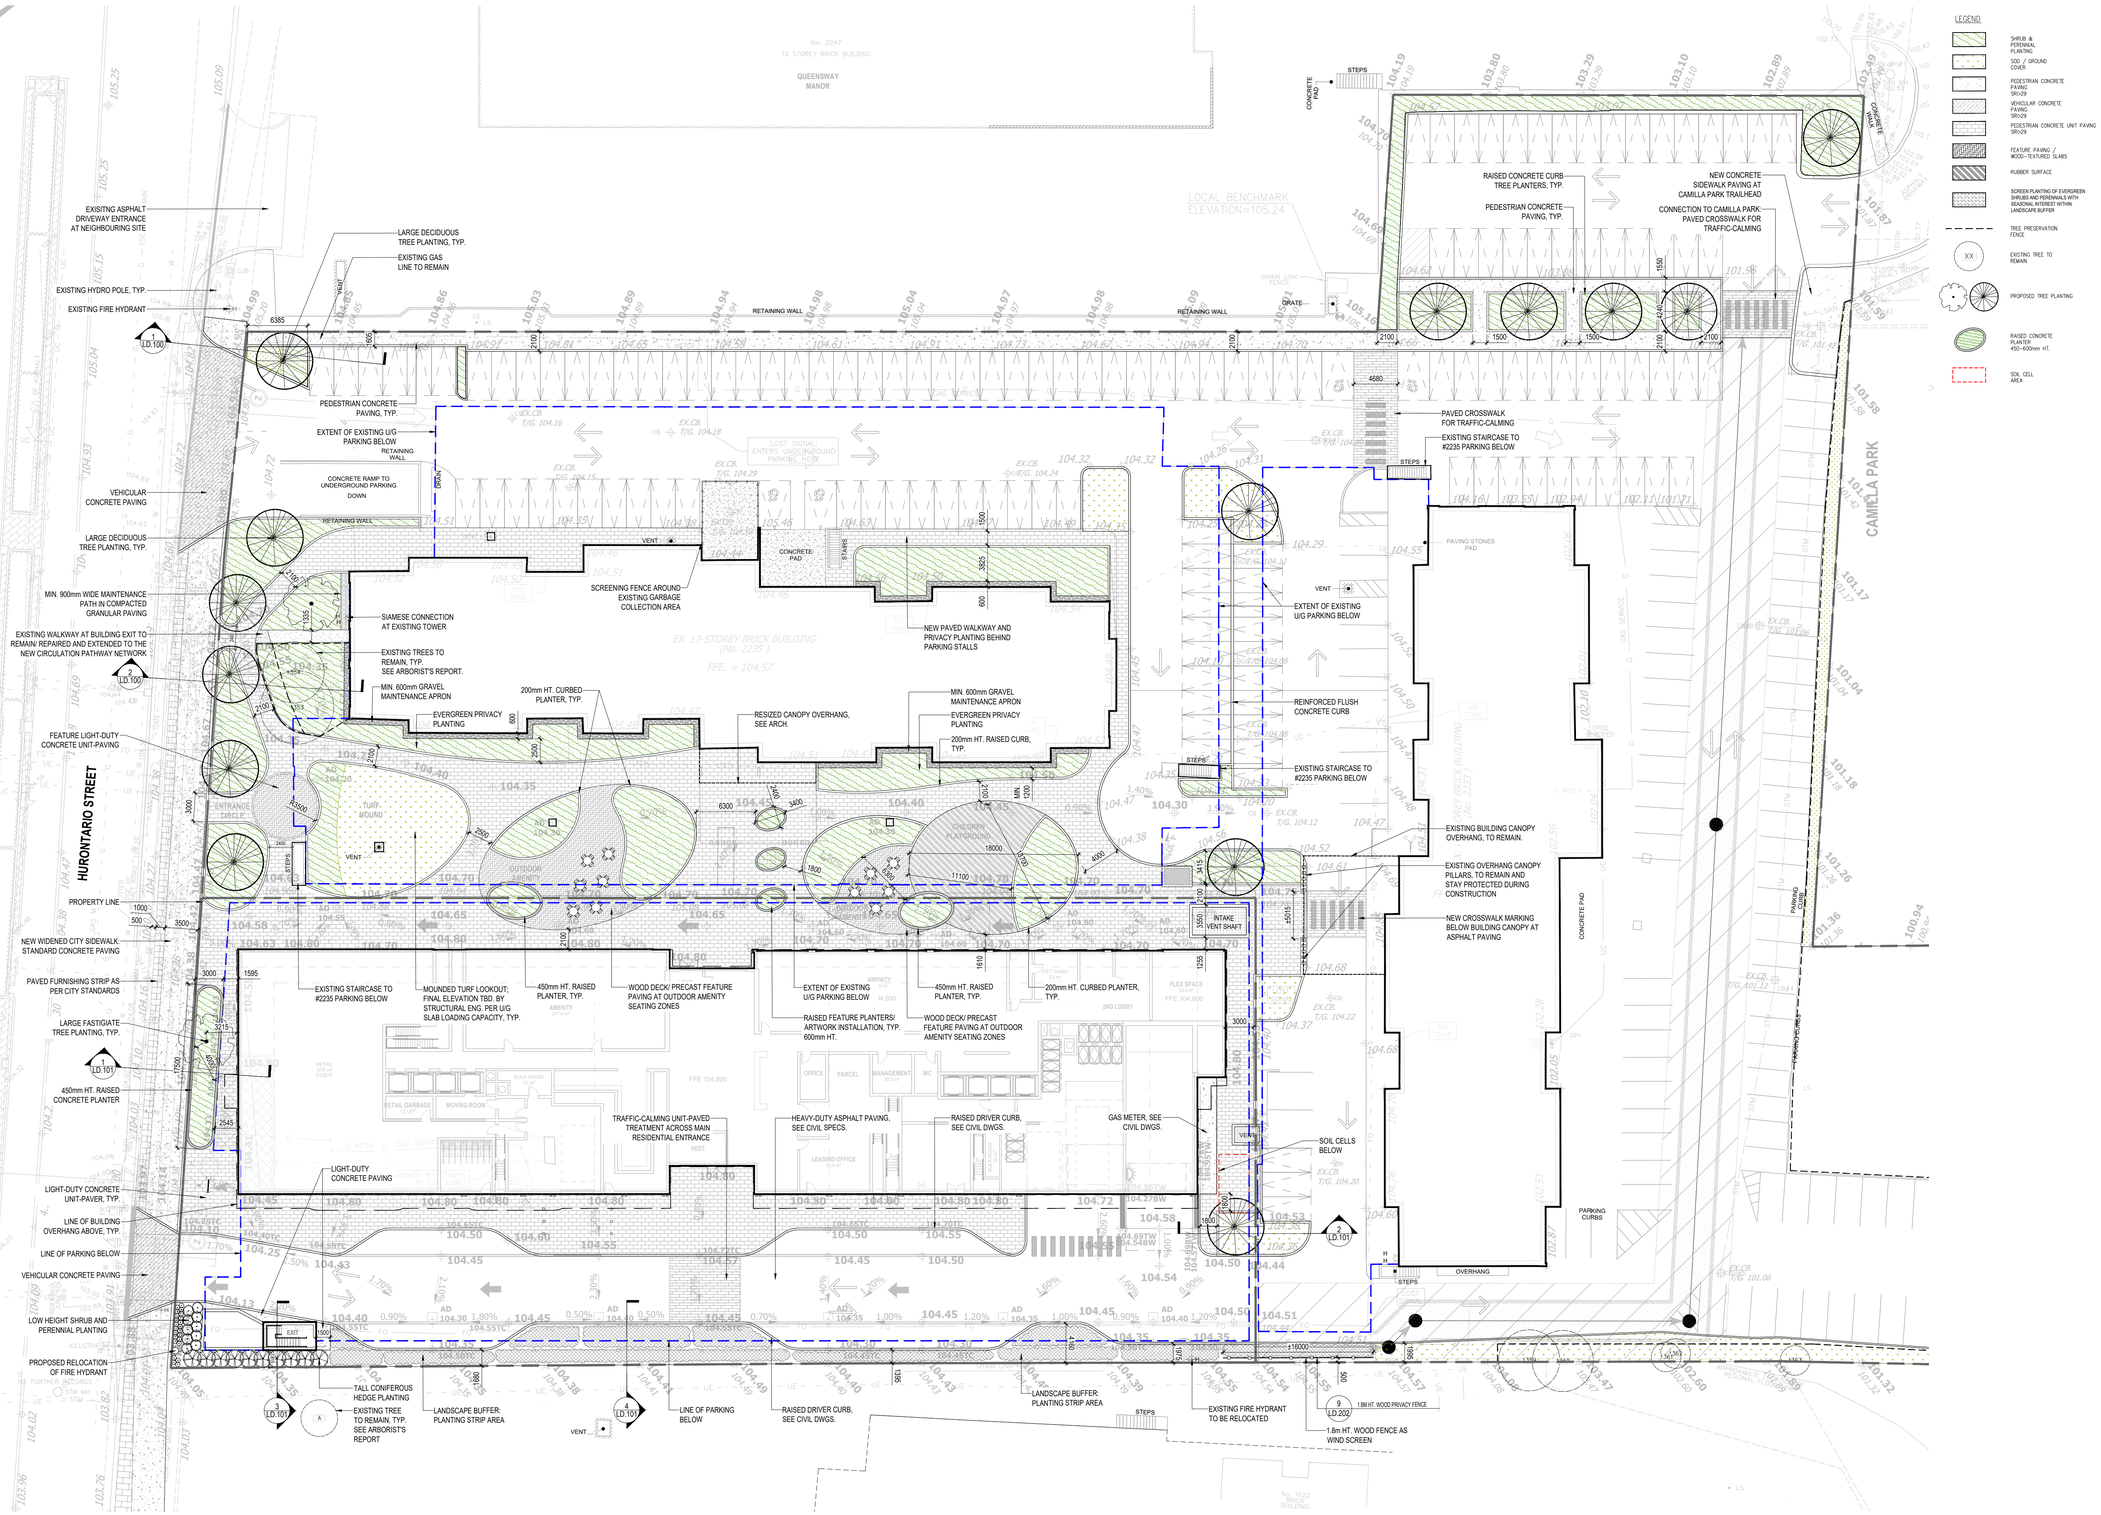

01M 5M 10M

1: 300

November 18, 2026 5:02 PM I:\01-PROJECTS\2026\26-107 2233-2235 HURONTARIO ST\01-CAD\01-ZBA\PLOTSHEET SETS\LS.100 LANDSCAPE PLAN.DWG

Landscape Architect

STUDIO tla

20 Champlain Blvd. Suite 102 - Toronto ON - M3H 2Z1
(416) 638-4911 - info@studiotla.ca - studiotla.ca

2233-2235 HURONTARIO ST

MISSISSAUGA, ON

Project Number
26-107

Client
2233 & 2235 Hurontario LTD.

Consultant

ARCHITECT
BDP QUADRANGLE
8 SPADINA AVENUE, SUITE 2100
TORONTO, ON M5V 0S8
TEL: 416-598-1240

CIVIL ENGINEER
URBANTECH
2030 BRISTOL CIRCLE, SUITE 105
OAKVILLE, ON L6H 0H2
TEL: 905-829-8818

Revisions

#			
2	ZBA RESUBMISSION	2026-11-13	KA
1	ISSUED FOR ZBA	2026-04-13	KA
#	ISSUED FOR XXX	YYYY-MM-DD	BY

Stamp

ASSOCIATION OF LANDSCAPE ARCHITECTS ONTARIO — JEFFREY T. CRAFT — OALA MEMBER

Keymap

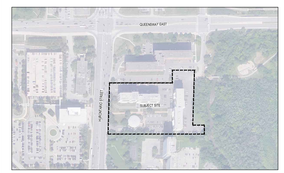

Scale
AS SHOWN

Phase
ZBA

North

Drawing Name
LANDSCAPE PLAN

Sheet Number
NOT FOR CONSTRUCTION

LS.100

© STUDIO tla