Name of Practice
Kohn Architects Inc.
116 Spadina Avenue
Toronto, ON, M5V 2K6
t. 416-703-6700, f. 416-703-6704

ONTARIO ASSOCIATION of ARCHITECTS — ANDREW C MUFFITT LICENCE 8357

Certificate of Practice Number: 4773

Name of Project: 1055 BLOOR STREET STACKED TOWNHOUSES - BLOCKS C/D

Location: 1055 BLOOR STREET

Date: AUGUST 2026

Item	2024 Ontario Building Code Data Matrix Part 9 Housing and Small Buildings		Building Code Reference[1]
9.00	Building Code Version:	O. Reg. 163/24 — Last Amendment: O. Reg. 242/26	
9.01	Project Type:	■ New Construction ☐ Addition ☐ Renovation ☐ Change of Use ☐ Addition and Renovation	[A] 1.3.3.3.
9.02	Major Occupancy Classification:	Occupancy: GROUP C — Use: Residential - up to 600m² building area (firewall provided)	9.10.2.
9.03	Superimposed Major Occupancies:	■ No ☐ Yes ☐ N/A	9.10.2.3.
9.04	Building Area (m2):	Description:	[A] 1.4.1.2.
		BLOCKS C/D AREA 1 — Existing: N/A — New: 244.11 m² — Total: 244.11 m² BLOCKS C/D AREA 2 — Existing: N/A — New: 244.11 m² — Total: 244.11 m² BLOCKS C/D AREA 3 — Existing: N/A — New: 244.11 m² — Total: 244.11 m² BLOCKS C/D AREA 4 — Existing: N/A — New: 244.11 m² — Total: 244.11 m²	
		TOTAL: 976.45 m²	
9.05	Gross Area (m2):	Description:	[A] 1.4.1.2.
		BLOCKS C/D AREA 1 — Existing: N/A — New: 954.50 m² — Total: 954.50 m² BLOCKS C/D AREA 2 — Existing: N/A — New: 954.50 m² — Total: 954.50 m² BLOCKS C/D AREA 3 — Existing: N/A — New: 954.50 m² — Total: 954.50 m² BLOCKS C/D AREA 4 — Existing: N/A — New: 954.50 m² — Total: 954.50 m²	
		TOTAL: 3,818.00 m²	
9.06	Mezzanine Area (m2):	Description:	9.10.4.1.
		BLOCKS C/D AREA 1 — Existing: N/A — New: N/A — Total: N/A BLOCKS C/D AREA 2 — Existing: N/A — New: N/A — Total: N/A BLOCKS C/D AREA 3 — Existing: N/A — New: N/A — Total: N/A BLOCKS C/D AREA 4 — Existing: N/A — New: N/A — Total: N/A	
9.07	Building Height:	3 Storeys above grade — 7.94 m (BLOCK C) (m) Above grade; 7.59 m (BLOCK D) (m) Above grade 1 Storeys below grade	[A] 1.4.1.2. & 9.10.4
9.08	Number of Streets/ Firefighter access	Description:	9.10.20.
		BLOCK C AREA 1 — 1 street(s) BLOCK C AREA 2 — 1 street(s) BLOCK C AREA 3 — 1 street(s) BLOCK C AREA 4 — 1 street(s) BLOCK D AREA 1 — 1 street(s) BLOCK D AREA 2 — 1 street(s) BLOCK D AREA 3 — 1 street(s) BLOCK D AREA 4 — 1 street(s)	
9.09	Sprinkler System	☐ Required ■ Not Required Provided: ☐ entire building ☐ selected compartments ☐ selected floor areas ☐ basement ☐ in lieu of roof rating ☐ none	9.10.8.2.-4., and 3.2.4.7.(4)
9.10	Fire Alarm System	☐ Required ■ Not Required Proposed: ☐ Single stage ☐ Two stage ■ None	9.10.18.
9.11	Water Service / Supply is Adequate	☐ No ■ Yes	9.31.3.
9.12	Construction Type	Restriction: ■ Combustible permitted ☐ Non-combustible required Actual: ☐ Combustible ☐ Non-combustible required ■ Combination of combustible and non-combustible ☐ Encapsulated mass timber ☐ Combination of encapsulated mass timber and non-combustible Heavy Timber Construction: ■ No ☐ Yes	9.10.6., 3.1.5., and 3.1.4.7.
9.13	Post-disaster Building	■ No ☐ Yes	[A] 1.3.3.2. and Part 4
9.14	Occupant Load	Floor Level/Area — Occupancy Type — Occupant Load (Persons)* — Area 1 — Area 2 — Aera 3 — Total	9.9.1.3. Table 3.1.17.1
		Lower Level — C — 16 — 16 — 16 — 48 Main Level — C — 8 — 8 — 8 — 24 Second Level — C — 8 — 8 — 8 — 24 Third Level — C — 20 — 16 — 20 — 56	
		*Based on 2 person per No. Sleeping Room TOTAL: 52 — 48 — 52 — 152	
9.15	Barrier-free Design:	☐ Yes Townhouse [O.B.C. 9.5.2.1. (2)] ■ No	9.5.2. & 3.8
9.16	Hazardous Substances:	☐ Yes ■ No	9.10.1.3.
9.17	Required Fire Resistence Ratings	Horizontal Assembly — Fire Resistance Rating — Supporting Assembly (H) — Non-combustible in lieu of rating?	9.10.8. and 9.10.11.
		Floors Between Suites — 1 Hour — 1 Hour — ■ No ☐ Yes ☐ N/A Floors Within suites — 45 Minutes — 45 Minutes — ■ No ☐ Yes ☐ N/A Exterior Soffit Below Heated Space — 1 Hour — 1 Hour — ■ No ☐ Yes ☐ N/A Roof — N/A — 1 Hour* — ■ No ☐ Yes ☐ N/A	
		*Demising walls between suites to be 1 hour rated. Firewall to be 2 hour rated.	
9.18a	Spatial Separation	This Matrix is to be read in conjunction with spatial separation diagrams provided on building elevations (refer to Sheet A3-00C).	9.10.14., 9.10.15.
9.18b	Spatial Separation Continued	Wall (exposed) — Construction Type — Cladding Type	9.10.14., 9.10.15.
		NORTH-EAST — COMBUSTIBLE — ■ Non-combustible SOUTH-WEST — COMBUSTIBLE — ☐ Non-combustible SOUTH-EAST — COMBUSTIBLE — ☐ Non-combustible SOUTH-WEST — COMBUSTIBLE — ☐ Non-combustible	
9.19a	Plumbing Fixture Requirements	Note: Per 9.31.4.1. All residential dwelling units have a minimum of 4 fixtures: 1 kitchen sink, 1 lavatory, 1 water closet and 1 bathtub or shower stall.	9.31. & 3.7.4.
9.20	Energy Efficiency:	Category: Non-residential Compliance Option: ☐ SB-10 Prescriptive (Div.4) ☐ SB-10 Performance (Div.2) ☐ SB-10 Prescriptive (Div.2) Residential Compliance Option: ☐ SB-12 Prescriptive Compliance Packages ■ SB-12 Performance Compliance ☐ SB-12 Other: Energy Star for New Homes ☐ EnerGuide for New Houses **Project Design Conditions:** Climatic Zone: ZONE 1 Fenestration — Gross Above Grade Wall or Roof Area (m²) — Gross Fenestration Area (m²) — Fenestration Ratio Vertical (W+D) — -- m² — -- m² — --% — --% Skylights — -- — -- — -- Space Heating Fuel: ☐ Natural Gas ☐ Oil ■ Electricity ☐ Propane ☐ Solid fuel ☐ Earth Energy Heating Equipment Efficiency: ■ ≥92% AFUE ☐ ≥84% - ≥92% AFUE Others Conditions: ☐ ICF Basement ☐ ICF Above Grade ☐ Walk-out Basement ☐ Slab-on-Ground ☐ Log/Post & Beam ☐ Blown-in Insulation Above Grade Wall ☐ Spray-applied Foam Insulation Above Grade Wall ☐ Drain Water Heat Recovery Unit Provided Compliance Package: A1 - Refer to Energy Model	12.2. SB-12: T3.1.1.2.A-C T3.1.1.3.A-C
9.21	Sound Transmission Design:	Is there more than 1 dwelling unit in the building? ■ Yes ☐ No Option Implemented: Min. STC rating of 57 Notes:..	5.8.1.2., 5.8.1.4., & 9.11.1.4.

Item	2024 Ontario Building Code Data Matrix Part 9 Housing and Small Buildings		Building Code Reference[1]
9.22	Bracing to Resist Lateral Loads Due	5% Seismic Spectral Acceleration, Sa(0.2) ____ 1-in-50 hourly wind pressure (HWP) (kPa) ____ Applicable Requirements: Design in accordance with: ____ Notes: ____ Bracing in accordance with: ____ Notes: ____ Construction Type by Floor Level Lowest Exterior Frame Wall Supports: ____ 2nd Level: ____ 3rd Level: ____ Notes: ____	SB-1, Table 3 SB-1, Table 2 T A-9.23.13 9.23.16.2., 9.27. & 9.29. 9.23.13.4. to 9.23.13.7. Part 4 Good eng. practice
9.23	Alternative Solutions		[A] 1.2.1.1., and [C] 2.1
9.24	Notes:		

1 All references are to Division B of the OBC unless preceded by [A] for Division A and [C] for Division C.

Ontario Building Code Data Matrix, Part 9 *January 2025
© Ontario Association of Architects

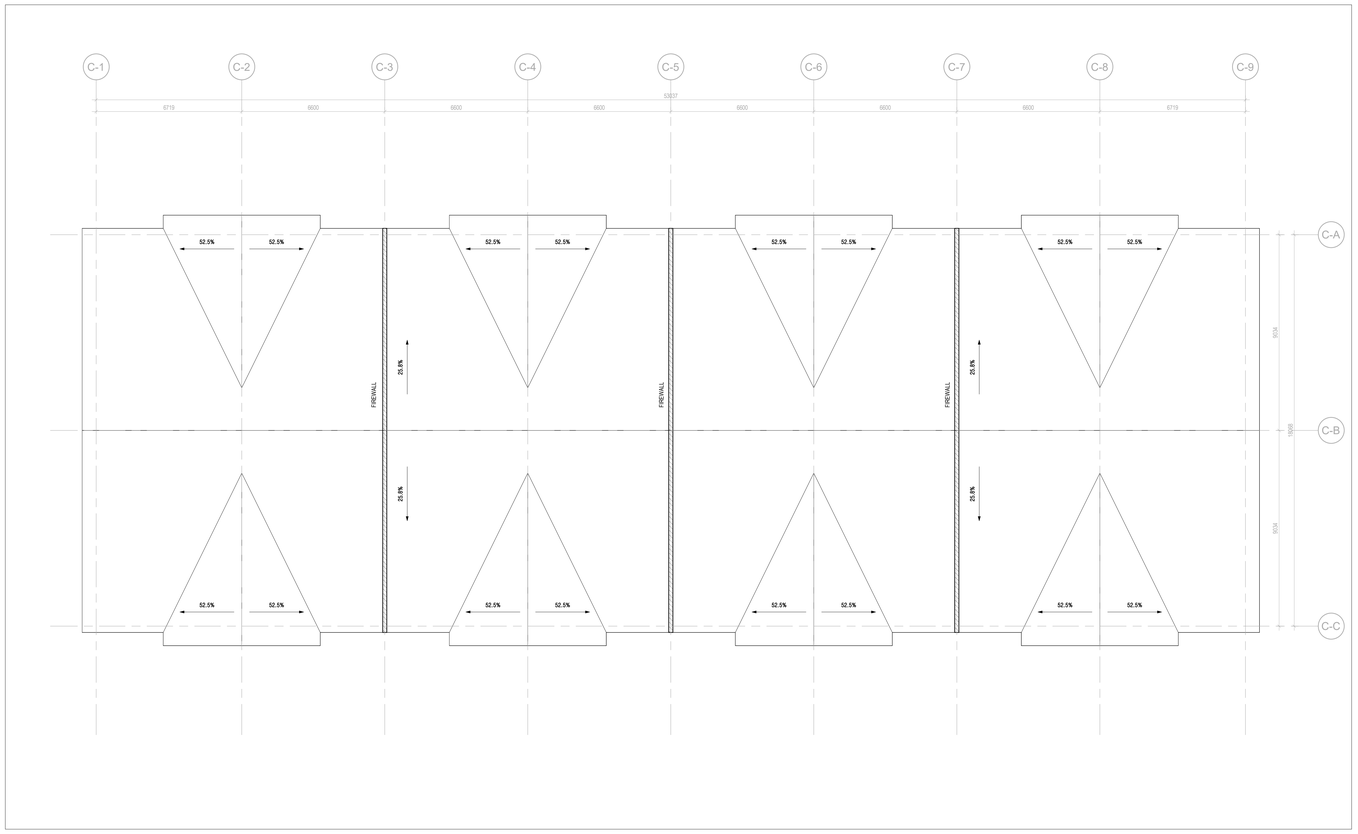

FLOOR PLAN - ROOF LEVEL (BLOCKS C & D)
SCALE: 1 : 100
1 / A2 15

Kohn

Kohn Partnership Architects Inc.
116 Spadina Avenue, Suite 501, Toronto ON M5V 2K6
Tel 416.703.6700 www.kohnarchitects.com

ALL DIMENSIONS ARE GIVEN IN MILLIMETRES UNLESS OTHERWISE INDICATED.

DO NOT SCALE DRAWINGS.

CONTRACTOR SHALL VERIFY AND CHECK ALL DIMENSIONS AND CONDITIONS ON SITE PRIOR TO STARTING ANY OF THE WORK AND REPORT ANY DISCREPANCY TO THE ARCHITECT AND CONSULTANTS BEFORE PROCEEDING. CONSTRUCTION MUST CONFORM TO ALL APPLICABLE CODES AND REQUIREMENTS OF AUTHORITIES HAVING JURISDICTION PERTAINING TO THIS APPLICATION.

THE ARCHITECT BEARS NO RESPONSIBILITY FOR THE INTERPRETATION OF THESE DOCUMENTS BY THE CONTRACTOR. UPON WRITTEN APPLICATION THE ARCHITECT WILL PROVIDE WRITTEN OR GRAPHIC CLARIFICATION AS SUPPLEMENTARY INFORMATION REGARDING THE INTENT OF THE CONTRACT DOCUMENTS.

LOCATIONS OF EXPOSED MECHANICAL OR ELECTRICAL DEVICES, FITTINGS AND FIXTURES ARE INDICATED ON ARCHITECTURAL DRAWINGS. WHICH SHALL GOVERN OVER THE MECHANICAL AND ELECTRICAL DRAWINGS. THOSE ITEMS NOT CLEARLY LOCATED, TO BE LOCATED AS DIRECTED BY THE ARCHITECT.

NO INVESTIGATION HAS BEEN UNDERTAKEN OR REPORTED ON THIS OFFICE IN REGARDS TO THE ENVIRONMENTAL CONDITIONS OR POLLUTIONS OF THIS SITE.

COPYRIGHT 2005 KOHN ARCHITECTS INC.

COPYRIGHT OF THIS DRAWING AND THE DESIGN INTENT IS RESERVED BY THE ARCHITECT. THESE DRAWINGS AND SPECIFICATIONS AND DOCUMENTS ARE AN INSTRUMENT OF SERVICE BY KOHN ARCHITECTS INC. THE DRAWINGS AND INFORMATION CONTAINED THEREIN MAY NOT BE REPRODUCED IN WHOLE OR IN PART WITHOUT PRIOR WRITTEN PERMISSION OF THE KOHN ARCHITECTS INC.

ALL DRAWINGS ARE THE PROPERTY OF THE ARCHITECT AND MUST BE RETURNED ON REQUEST

ISSUE DATES AND DISTRIBUTION LOG

No.	Date	Note
1	25/08/13	SPA SUBMISSION
2	26/01/23	SPA RESUBMISSION
3	26/05/06	SPA RESUBMISSION
4	26/09/11	ISSUED FOR ZBA/SPA RESUBMISSION

FLOOR PLAN (ABOVE GRADE) LEGEND:

A.D. F.D.	AREA DRAIN (REFER TO MECH. DWGS.)
R.D.	FLOOR DRAIN (REFER TO MECH. DWGS.)
T.D.	ROOF DRAIN (REFER TO MECH. DWGS.)
	TRENCH DRAIN (REFER TO CIVIL DWGS.)
	WALL MOUNTED EXTERIOR LIGHT FIXTURE
WS	WARNING SYSTEM FOR MOTORISTS
AO	AUTO OPERATORS
E.P./C.P.	ELECTRICAL PANEL
	CONVEX MIRROR
	PAINTED YELLOW LINES (PEDESTRIAN PATHWAYS)
	SIAMESE (STANDPIPE) CONNECTION
FHC	FIRE HOSE CABINET
FHV	STANDPIPE HOSE VALVE CABINET
FEC	FIRE EXTINGUISHER CABINET
	EXTENTS OF BUILDING ABOVE
	BARRIER FREE TURNING RADIUS

KEY PLAN

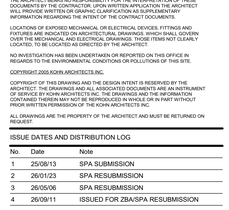

SITE PLAN APPLICATION #: SP 25-49 W3

CANADIAN APARTMENT PROPERTIES • REIT

PROJECT NORTH — TRUE NORTH — ONTARIO ASSOCIATION of ARCHITECTS — ANDREW C MUFFITT LICENCE 8357 — SEAL

Project:
1055 BLOOR STREET STACKED TOWNHOUSES

CAPREIT APARTMENTS INC.

11 CHURCH STREET, TORONTO, ON M5E 1W1
Tel 416.861.9404 hello@capreit.net

Drawing Title:
ROOF PLAN (BLOCKS C & D)

Project Manager Team:	Project No.
AN	25-106
Date Plotted:	Scale:
2026-09-11 6:11:20 PM	As indicated

Drawing No.:
A2 15

FILE NAME:Autodesk Docs://25-106_1055BloorSt_ACC/25106_1055BloorSt.rvt

A0