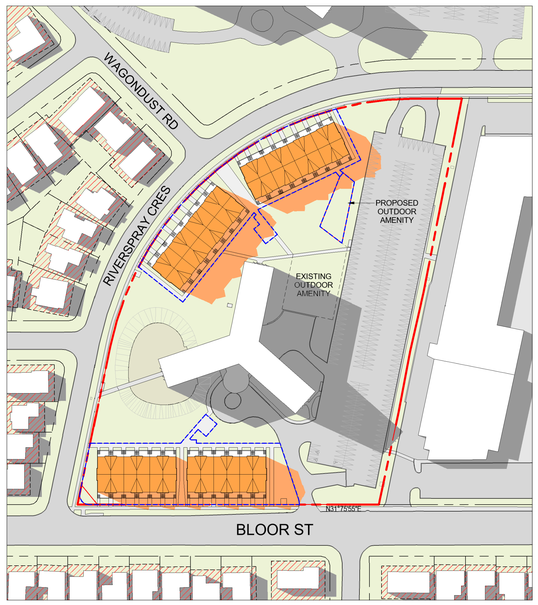

SEPTEMBER 21st - 16:12

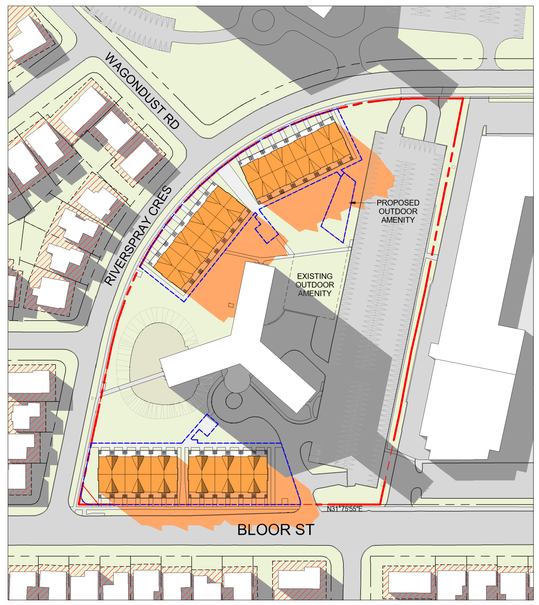

SEPTEMBER 21st - 17:12

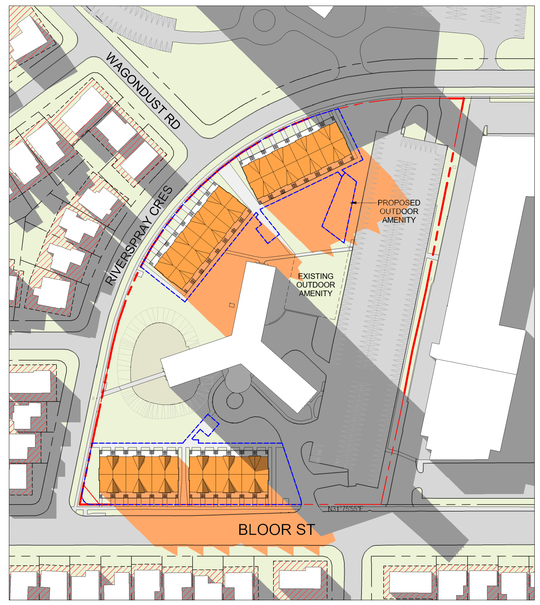

SEPTEMBER 21st - 17:48

FILE NAME:Autodesk Docs://25106_1055BloorSt_ACC/25106_1055BloorSt.rvt

A0

Kohn

Kohn Partnership Architects Inc.
116 Spadina Avenue, Suite 501, Toronto ON M5V 2K6
Tel 416.703.6700 www.kohnarchitects.com

ALL DIMENSIONS ARE GIVEN IN MILLIMETRES UNLESS OTHERWISE INDICATED.

DO NOT SCALE DRAWINGS.

CONTRACTOR SHALL VERIFY AND CHECK ALL DIMENSIONS AND CONDITIONS ON SITE PRIOR TO STARTING ANY OF THE WORK AND REPORT ANY DISCREPANCY TO THE ARCHITECT AND CONSULTANTS BEFORE PROCEEDING. CONSTRUCTION MUST CONFORM TO ALL APPLICABLE CODES AND REQUIREMENTS OF AUTHORITIES HAVING JURISDICTION PERTAINING TO THIS APPLICATION.

THE ARCHITECT BEARS NO RESPONSIBILITY FOR THE INTERPRETATION OF THESE DOCUMENTS BY THE CONTRACTOR. UPON WRITTEN APPLICATION THE ARCHITECT WILL PROVIDE WRITTEN OR GRAPHIC CLARIFICATION AS SUPPLEMENTARY INFORMATION REGARDING THE INTENT OF THE CONTRACT DOCUMENTS.

LOCATIONS OF EXPOSED MECHANICAL OR ELECTRICAL DEVICES, FITTINGS AND FIXTURES ARE INDICATED ON ARCHITECTURAL DRAWINGS. WHICH SHALL GOVERN OVER THE MECHANICAL AND ELECTRICAL DRAWINGS. THOSE ITEMS NOT CLEARLY LOCATED, TO BE LOCATED AS DIRECTED BY THE ARCHITECT.

NO INVESTIGATION HAS BEEN UNDERTAKEN OR REPORTED ON THIS OFFICE IN REGARDS TO THE ENVIRONMENTAL CONDITIONS OR POLLUTIONS OF THIS SITE.

COPYRIGHT 2005 KOHN ARCHITECTS INC.

COPYRIGHT OF THIS DRAWING AND THE DESIGN INTENT IS RESERVED BY THE ARCHITECT. THE DRAWINGS AND ALL ASSOCIATED DOCUMENTS ARE AN INSTRUMENT OF SERVICE BY KOHN ARCHITECTS INC. THE DRAWINGS AND THE INFORMATION CONTAINED THEREIN MAY NOT BE REPRODUCED IN WHOLE OR IN PART WITHOUT PRIOR WRITTEN PERMISSION OF THE KOHN ARCHITECTS INC.

ALL DRAWINGS ARE THE PROPERTY OF THE ARCHITECT AND MUST BE RETURNED ON REQUEST.

ISSUE DATES AND DISTRIBUTION LOG

No.	Date	Note
1	26/01/23	SPA RESUBMISSION
2	26/05/06	SPA RESUBMISSION
3	26/09/11	ISSUE FOR ZBA/ SPA RESUBMISSION

OUTDOOR AMENITY AREA	
TIME	AREA IN SUNSHINE
8:35	317.98 sm
9:12	317.98 sm
10:12	317.98 sm
11:12	317.98 sm
12:12	317.98 sm
13:13	317.98 sm
14:12	317.98 sm
15:12	312.23 sm
16:12	264.91 sm
17:12	117.39 sm
17:48	2.13 sm

AVERAGE AREA IN SUNSHINE = 265.68 sm
TOTAL AREA OF PROPOSED OUTDOOR AMENITY SPACE = 317.98 sm

SUN ACCESS FACTOR = 0.836

LEGEND

PROPOSAL SHADOW
EXISTING SHADOWS
NO IMPACT ZONE

0m 10m 30m 60m 100m
SCALE 1:1100

SITE PLAN APPLICATION #: SP 25-49 W3

CANADIAN APARTMENT PROPERTIES • REIT

PROJECT NORTH
TRUE NORTH
ONTARIO ASSOCIATION OF ARCHITECTS
ANDREW C. MUFFITT
LICENCE
5557
SEAL

Project:
1055 BLOOR STREET
STACKED TOWNHOUSES

CAPREIT APARTMENTS INC.

11 CHURCH STREET, TORONTO, ON M5E 1W1
Tel 416.861.9404 hello@capreit.net

Drawing Title:
SHADOW STUDIES

Project Manager Team: AN
Project No. 25-106
Date Plotted: 2026-09-11 6:14:11 PM
Scale: As indicated
Drawing No.: A6 03