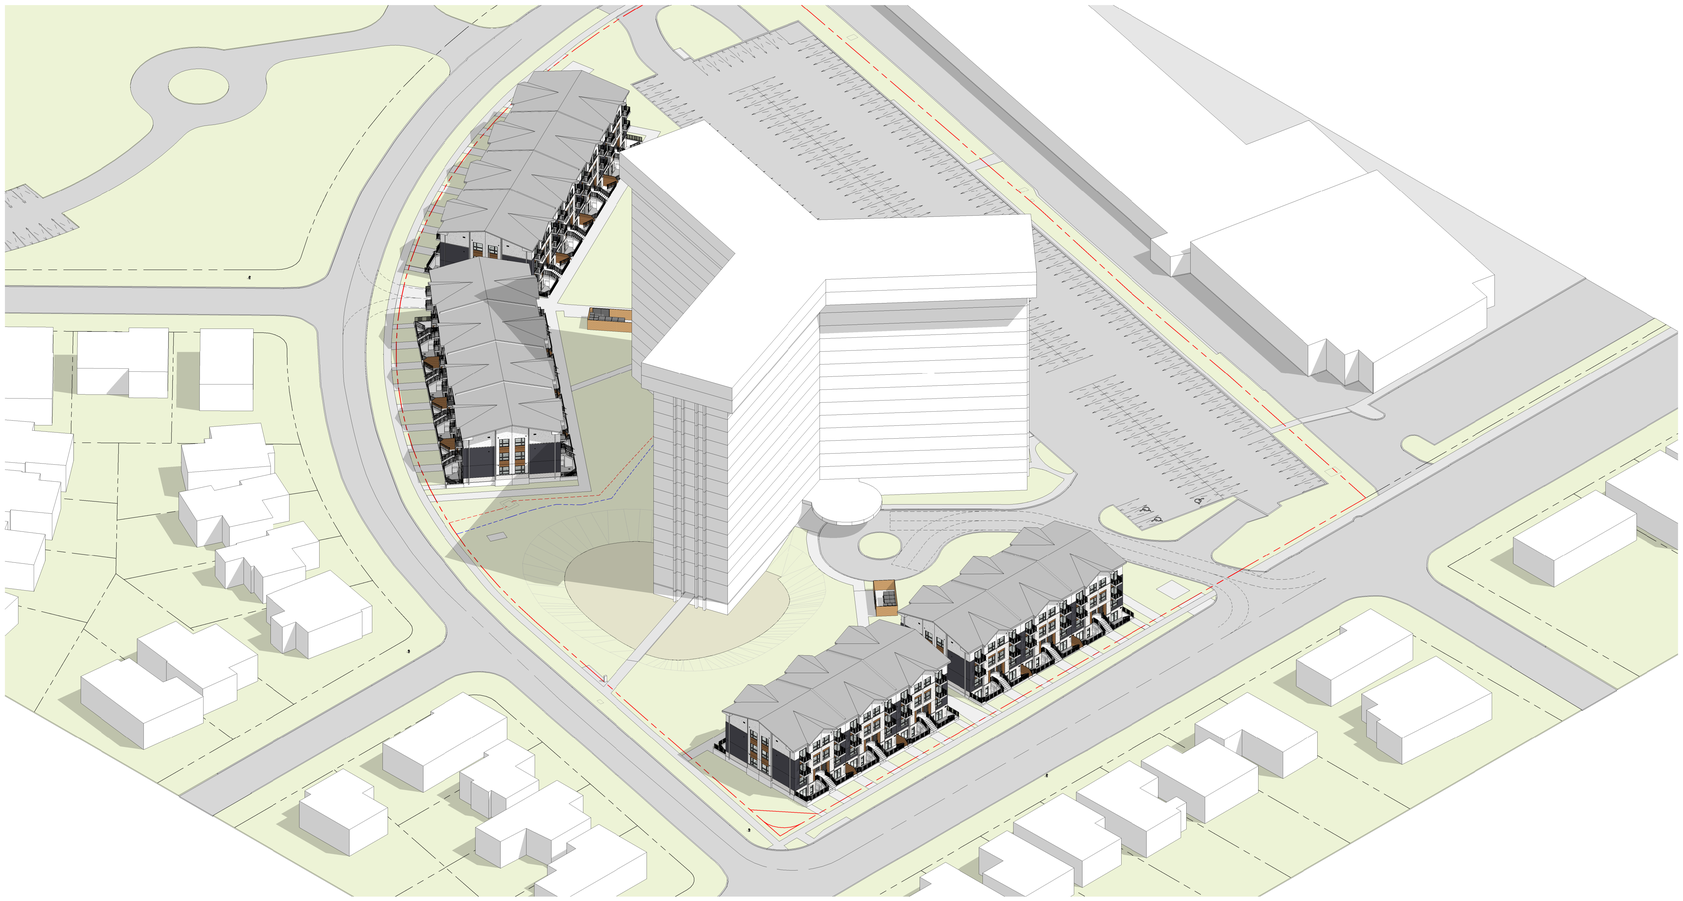

1055 BLOOR STREET, BLOCK A

(ISSUED FOR ZBA/ SPA RESUBMISSION)

DEVELOPER / OWNER:

CAPREIT APARTMENTS INC.
11 CHURCH STREET
TORONTO, ONTARIO
M5E 1W1
T: 416-861-9404

ARCHITECTURAL CONSULTANT:

KOHN PARTNERSHIP ARCHITECTS INC.
116 SPADINA AVENUE, SUITE 501
TORONTO, ONTARIO
M5V 2K6
T: 416-703-6700

CIVIL CONSULTANT:

ENVISION CONSULTANTS LTD.
6415 NORTHWEST DRIVE
MISSISSAUGA, ONTARIO
L4V 1X1
T: 905-677-0202

LANDSCAPE CONSULTANT:

THE MBTW GROUP
255 WICKSTEED AVENUE, UNIT 1A
TORONTO, ONTARIO
M4H 1G8
T: 416-449-7767

PLANNING CONSULTANT:

SAJECKI PLANNING
227 PAPE AVENUE
TORONTO, ONTARIO
M4M 2W3
T: 416-448-2280

TRAFFIC CONSULTANT:

BA CONSULTING GROUP LTD.
95 ST. CLAIR AVENUE WEST, SUITE 1000
TORONTO, ONTARIO
M4V 1N6
T: 416-961-7110

STRUCTURAL CONSULTANT:

JABLONSKY, AST AND PARTNERS
400-3 CONCORDE GATE
TORONTO, ONTARIO
M3C 3N7
T: 416-447-7405

MECH & ELEC CONSULTANT:

CBM GROUP + ASSOC. INC.
203-2359 ROYAL WINDSOR DRIVE
MISSISSAUGA, ONTARIO
L5J 4S9
T: 905-855-2424

DRAWING LIST (SPA SET)

SHEET NUMBER	SHEET NAME	Issued for SPA (25/08/13)	Revised for SPA (26/01/23)	Revised for SPA (26/05/06)	Issued for ZBA/ Revised for SPA (26/09/11)
20-Site Plan Approval					
Site Plan Submission					
A0 00	COVER SHEET	■	■	■	■
A1 00	SITE PLAN AND SITE STATISTICS	■	■	■	■
A2 01	WASTE MANAGEMENT PLANS	■	■	■	■
A2 02	CONTEXT PLAN				■
A2 10	FLOOR PLAN LEVEL P1	■	■	■	■
A2 11	FLOOR PLANS (BLOCKS A & B)	■	■	■	■
A2 12	ROOF PLAN (BLOCKS A & B)	■	■	■	■
A2 13	FLOOR PLANS (BLOCKS C & D)	■	■	■	■
A2 14	FLOOR PLANS (BLOCKS C & D)	■	■	■	■
A2 15	ROOF PLAN (BLOCKS C & D)	■	■	■	■
A4 10	ELEVATIONS (BLOCKS A & B)	■	■	■	■
A4 11	ELEVATIONS (BLOCKS C & D)	■	■	■	■
A4 12	OVERALL BUILDING SECTIONS (BLOCKS A & B)	■	■	■	■
A4 13	OVERALL BUILDING SECTIONS (BLOCKS C & D)	■	■	■	■
A5 00	3D VIEWS	■	■	■	■
A6 00	SHADOW STUDIES		■	■	■
A6 01	SHADOW STUDIES		■	■	■
A6 02	SHADOW STUDIES		■	■	■
A6 03	SHADOW STUDIES		■	■	■
A6 04	SHADOW STUDIES		■	■	■

Kohn

Kohn Partnership Architects Inc.
116 Spadina Avenue, Suite 501, Toronto ON M5V 2K6
Tel 416.703.6700 www.kohnarchitects.com

ALL DIMENSIONS ARE GIVEN IN MILLIMETRES UNLESS OTHERWISE INDICATED.

DO NOT SCALE DRAWINGS.

CONTRACTOR SHALL VERIFY AND CHECK ALL DIMENSIONS AND CONDITIONS ON SITE PRIOR TO STARTING ANY OF THE WORK AND REPORT ANY DISCREPANCY TO THE ARCHITECT AND CONSULTANTS BEFORE PROCEEDING. CONSTRUCTION MUST CONFORM TO ALL APPLICABLE CODES AND REQUIREMENTS OF AUTHORITIES HAVING JURISDICTION PERTAINING TO THIS APPLICATION.

THE ARCHITECT BEARS NO RESPONSIBILITY FOR THE INTERPRETATION OF THESE DOCUMENTS BY THE CONTRACTOR. UPON WRITTEN APPLICATION THE ARCHITECT WILL PROVIDE WRITTEN OR GRAPHIC CLARIFICATION AS SUPPLEMENTARY INFORMATION REGARDING THE INTENT OF THE CONTRACT DOCUMENTS.

LOCATIONS OF EXPOSED MECHANICAL OR ELECTRICAL DEVICES, FITTINGS AND FIXTURES ARE INDICATED ON ARCHITECTURAL DRAWINGS, WHICH SHALL GOVERN OVER THE MECHANICAL AND ELECTRICAL DRAWINGS. THOSE ITEMS NOT CLEARLY LOCATED, TO BE LOCATED AS DIRECTED BY THE ARCHITECT.

NO INVESTIGATION HAS BEEN UNDERTAKEN OR REPORTED ON THIS OFFICE IN REGARDS TO THE ENVIRONMENTAL CONDITIONS OR POLLUTIONS OF THIS SITE.

COPYRIGHT 2005 KOHN ARCHITECTS INC.

COPYRIGHT OF THIS DRAWING AND THE DESIGN INTENT IS RESERVED BY THE ARCHITECT. THESE DRAWINGS AND ALL OTHER CONTRACT DOCUMENTS ARE AN INSTRUMENT OF SERVICE BY KOHN ARCHITECTS INC. AND THE DESIGN AND INFORMATION CONTAINED THEREIN MAY NOT BE REPRODUCED IN WHOLE OR IN PART WITHOUT PRIOR WRITTEN PERMISSION OF THE KOHN ARCHITECTS INC.

ALL DRAWINGS ARE THE PROPERTY OF THE ARCHITECT AND MUST BE RETURNED ON REQUEST

ISSUE DATES AND DISTRIBUTION LOG

No.	Date	Note
1	25/08/13	SPA SUBMISSION
2	26/01/23	SPA RESUBMISSION
3	26/05/06	SPA RESUBMISSION
4	26/09/11	ISSUED FOR ZBA/SPA RESUBMISSION

SITE PLAN APPLICATION #: SP 25-49 W3

CANADIAN APARTMENT PROPERTIES • REIT

ONTARIO ASSOCIATION OF ARCHITECTS
ANDREW C. MUFFITT
LICENCE
6957
SEAL

Project:
1055 BLOOR STREET
STACKED TOWNHOUSES

CAPREIT APARTMENTS INC.

11 CHURCH STREET, TORONTO, ON M5E 1W1
Tel 416.861.9404 hello@capreit.net

Drawing Title:
COVER SHEET

Project Manager Team:	Project No.
AN	25-106
Date Plotted:	Scale:
2026-09-28 3:34:49 PM	

Drawing No.:
A0 00

FILE NAME/Autodesk Docs://25106_1055BloorSt_ACC/25106_1055BloorSt.rvt

A0