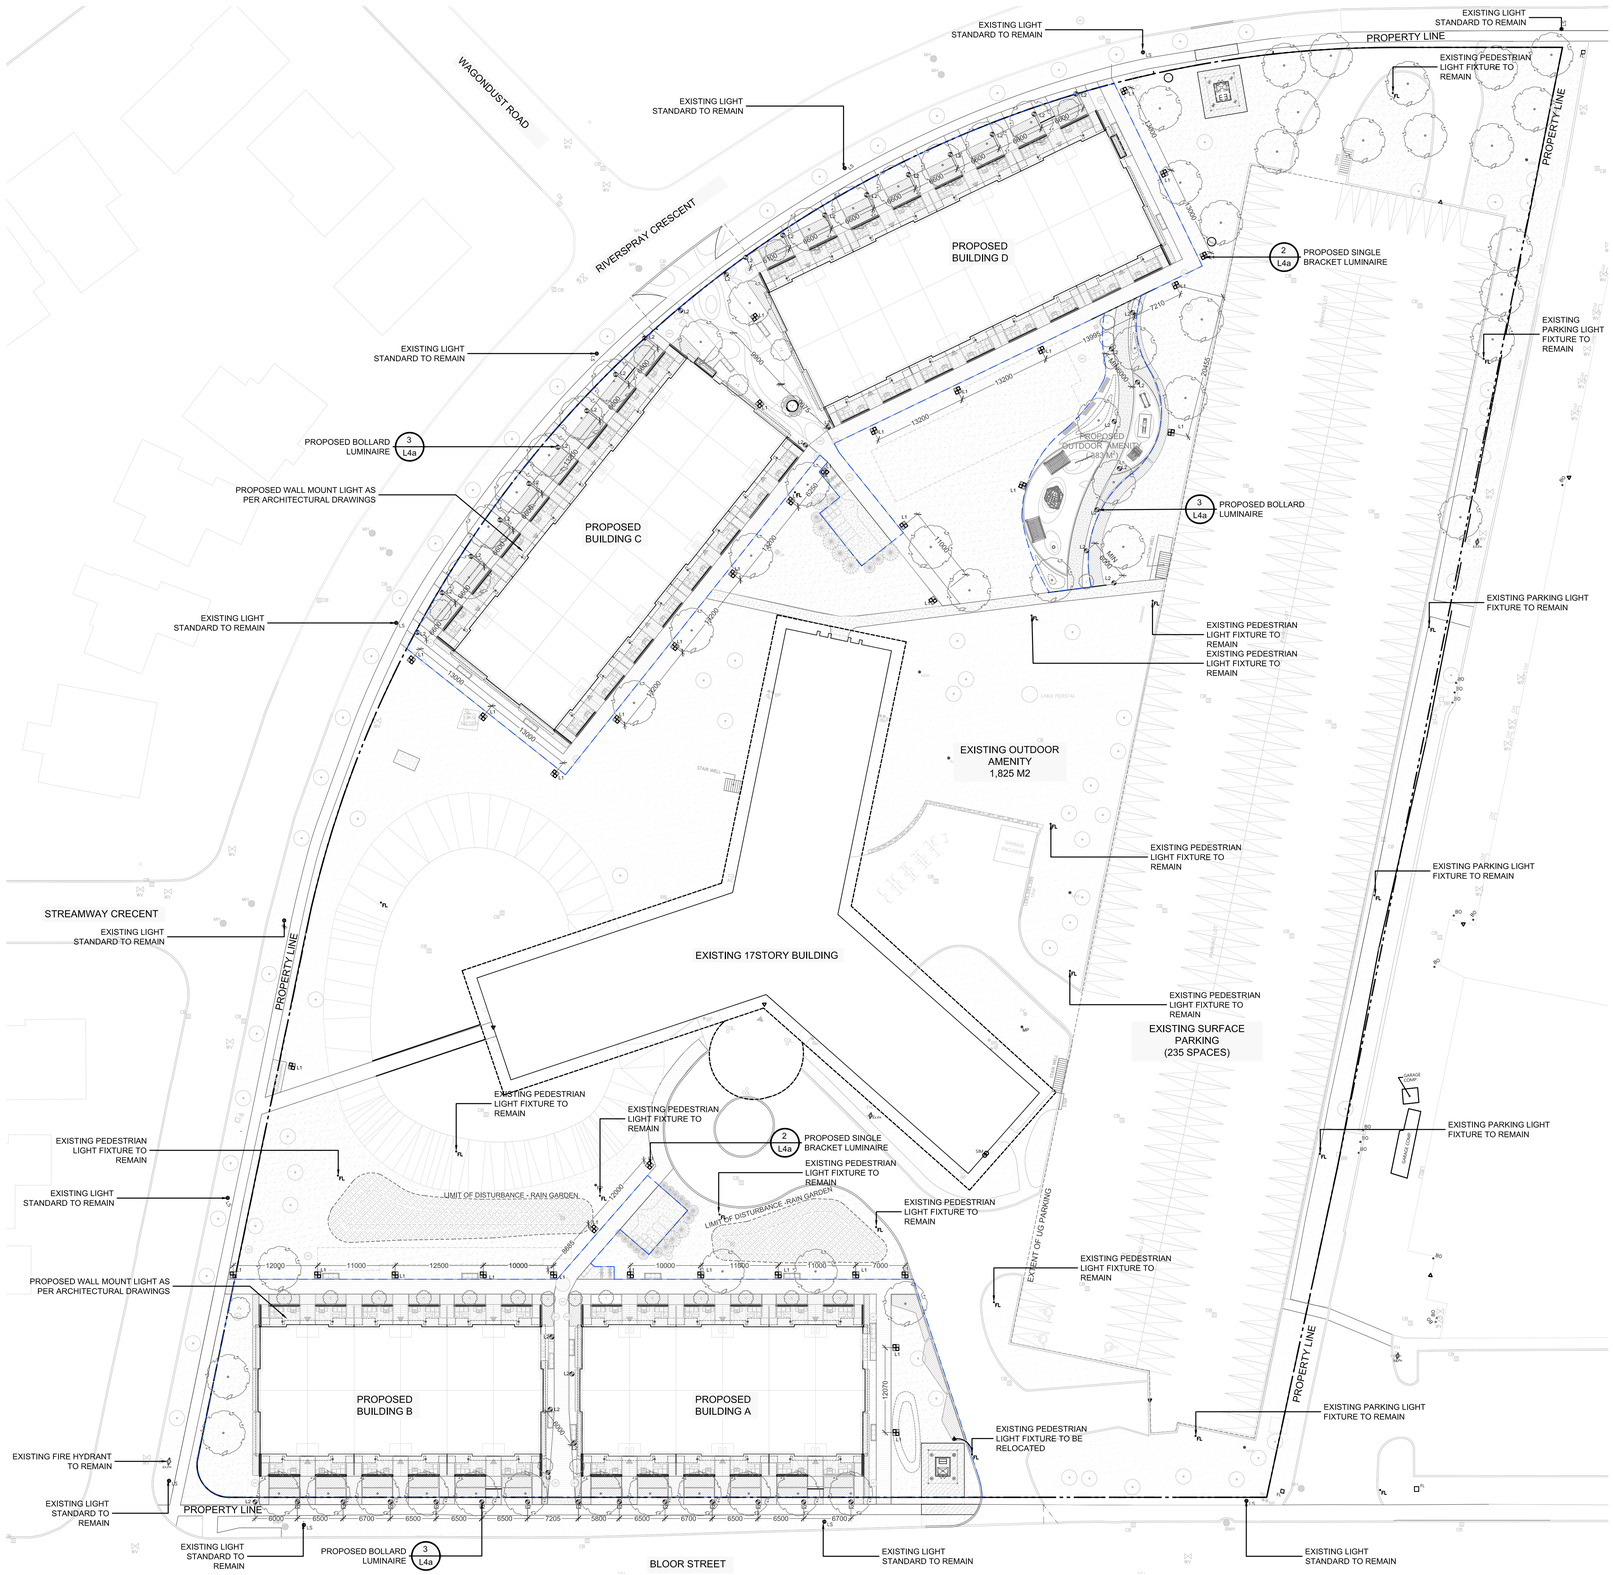

1 Landscap Lighting Plan

Scale: 1:400

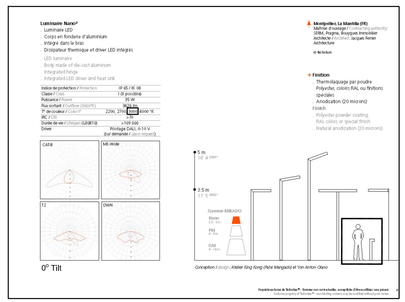

3 Bollard Luminaire | 1.2m Ht -3000K -Black
L2 - Mikado Nano by Technilum

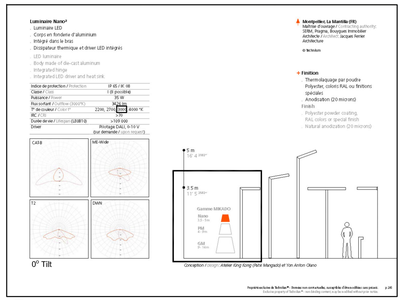

2 Single Bracket Luminaire | 3.5m Ht -3000K -Black
L1 - Mikado Nano by Technilum

Key Plan

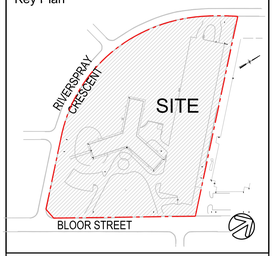

Legend

L1 — SINGLE BRACKET LUMINAIRE
MIKADO BY TECHNILUM
3.5m HEIGHT | 35W | FINISH: BLACK

L2 — BOLLARD LUMINAIRE
MIKADO BY TECHNILUM
1.2m HEIGHT | FINISH: BLACK

No	Date	Revisions	By
3.0	09.08.2026	ISSUED FOR ZBA & SPA SUBMISSION #3	SM
2.0	01.23.2026	ISSUED FOR SPA SUBMISSION #2	SM
1.0	08.15.2025	ISSUED FOR SPA SUBMISSION #1	SM

This drawing is the exclusive property of the Landscape Architect and should not be reused or revised without the Landscape Architect's written consent. The contractor shall check and verify all dimensions and report all errors and omissions to the Landscape Architect before work is started. Any drawing found to be scaled incorrectly will not be corrected by the Landscape Architect.

Designed By

North Arrow

Capreit Apartments Inc
11 CHURCH STREET, TORONTO, ON M5E 1W1
Tel 416.861.9404 hello@capreit.net

the mbtw group
landscape architecture | urban design | design guidance | architecture | port design | leisure design
255 Wicksteed Ave., Unit 1A | Toronto, Ontario, Canada M4H 1G8
T: (416) 449-7767 | F: (416) 449-1803 | www.mbtw-wai.com

Project Name:

1055 Bloor Street
Stacked Townhouses

City of Mississauga

Site Plan Application Number : SP 25-49 W3

Sheet Title:

Lighting Plan and Deatil

Designed:	Drawn:	Scale:	Drawing No.:
SM	PP	AS SHOWN	L4a
Date of Drawing: July 2025		Job No.: CRT002	

K:\Dwg\2026\JAN\CRT002_1055 Bloor St_Misc Dwgs\00-08-2026_ZBA & SPA\L4\CRT002_L4a_Lighting Plan and Details.dwg, Sep 10, 2026 - 3:22pm