Z-26

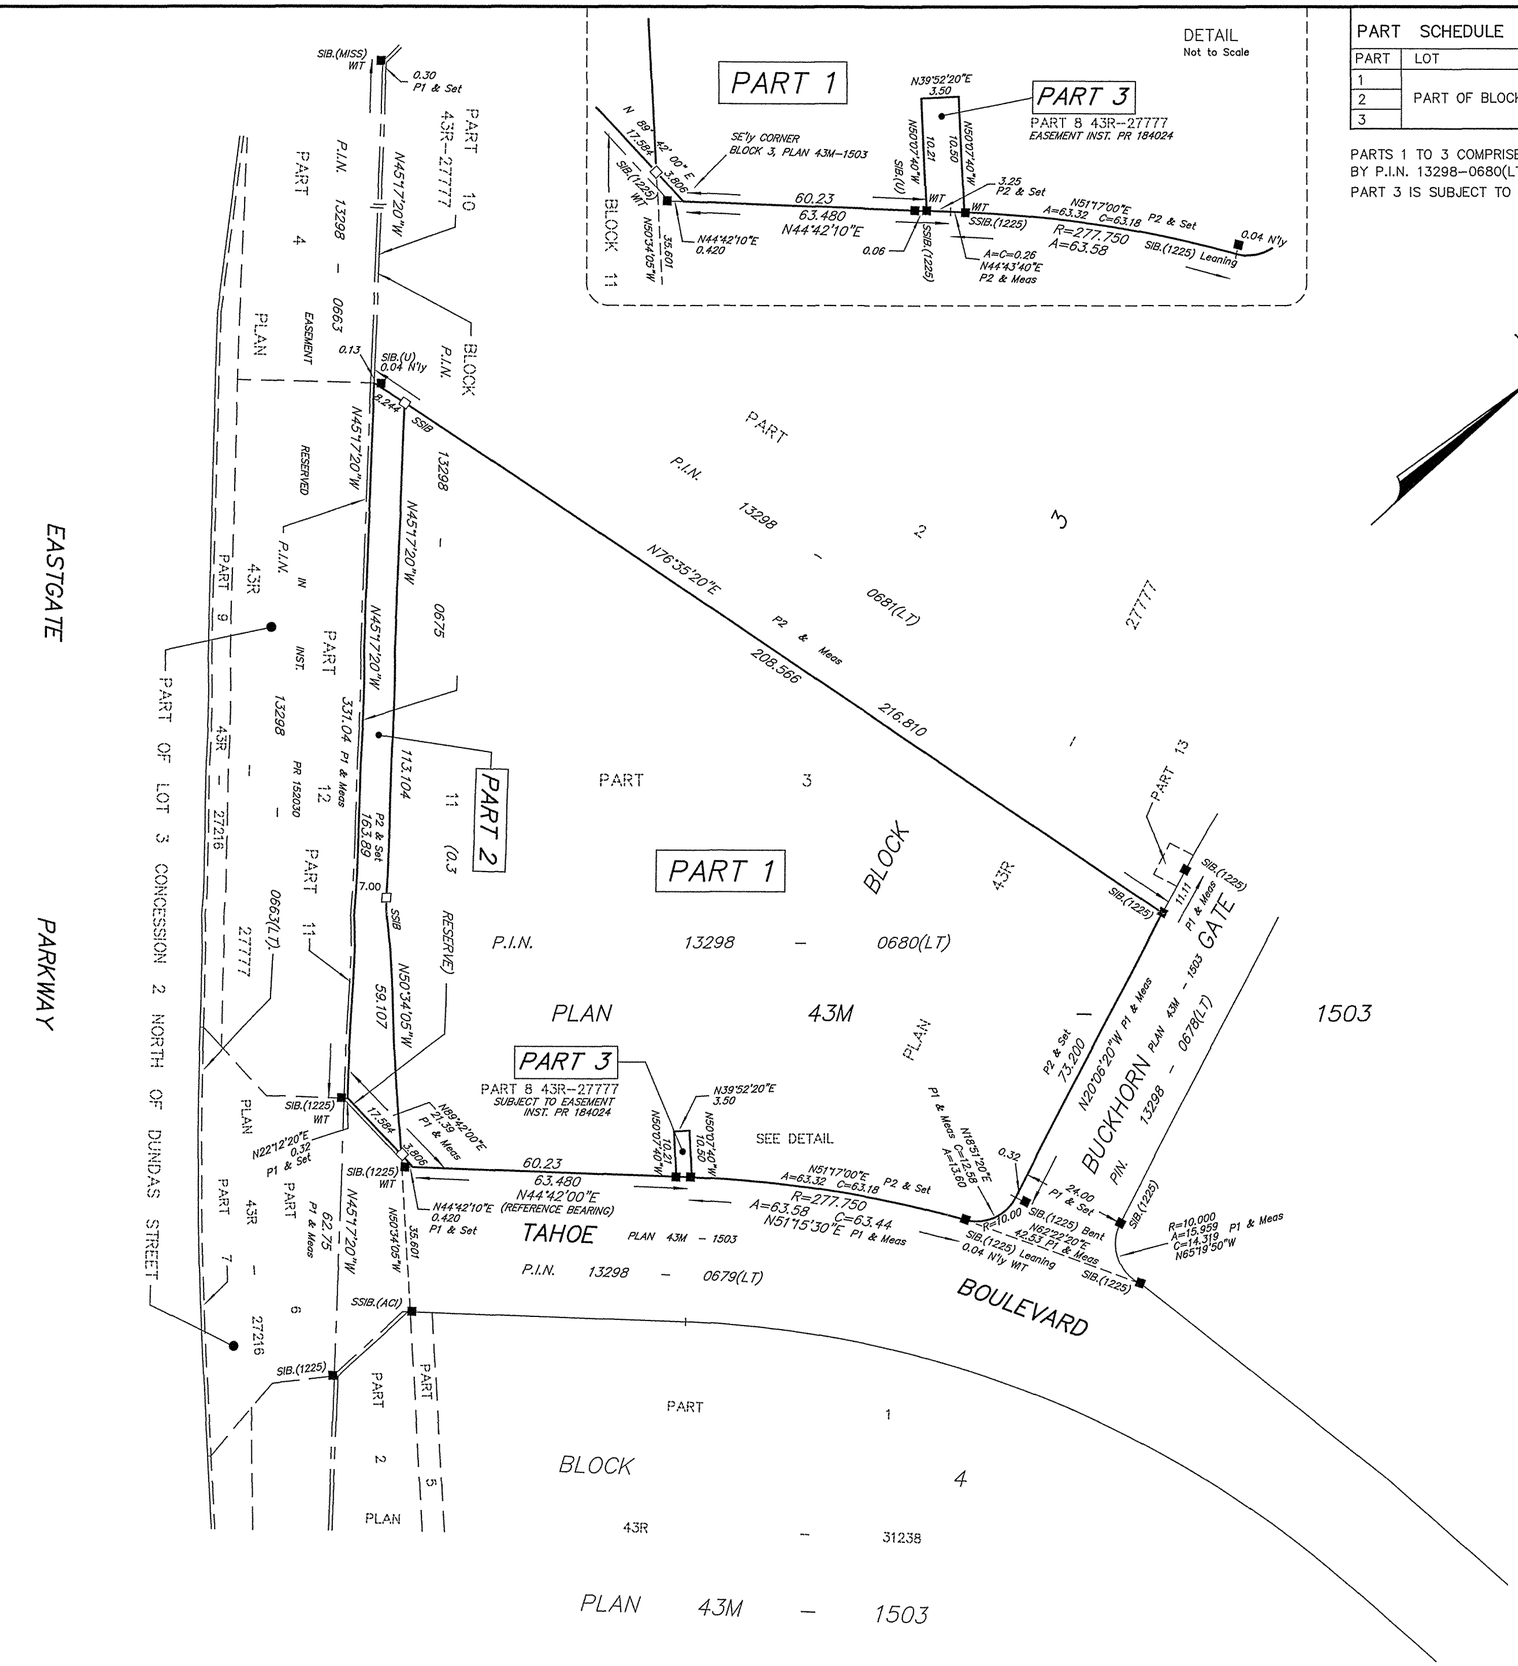

PART SCHEDULE			
PART	LOT	PLAN	P.I.N.
1	PART OF BLOCK 3	43M-1503	13298-0680(LT)
2			
3			

PARTS 1 TO 3 COMPRISE ALL OF THE LANDS IDENTIFIED BY P.I.N. 13298-0680(LT)

PART 3 IS SUBJECT TO EASEMENT AS IN INST. PR 184024.

I REQUIRE THIS PLAN TO BE DEPOSITED UNDER THE LAND TITLES ACT .

DATED JANUARY 9, 2008.

L.M. HRIVNAK

PLAN 43R - 32006

RECEIVED AND DEPOSITED

DATED January 14th, 2008

Jason

ASST. DEP. LAND REGISTRAR FOR THE LAND TITLES DIVISION OF PEEL (43) .

PLAN OF SURVEY

OF

PART OF BLOCK 3 PLAN 43M-1503

City of Mississauga

REGIONAL MUNICIPALITY OF PEEL

Scale 1 : 1000

20 10 0 20 40 60 METRES

AUER CAMPBELL & IMS SURVEY CONSULTANTS INC.
ONTARIO LAND SURVEYORS

METRIC – DISTANCES ON THIS PLAN ARE IN METRES CAN BE CONVERTED TO FEET BY DIVIDING BY 0.3048.

NOTE

BEARINGS ARE ASTRONOMIC AND ARE REFERRED TO THE NORTHWESTERLY LIMIT OF TAHOE BOULEVARD, SHOWN ON PLAN 43M-1503 AS N44°42'00"E.

LEGEND

■ – SURVEY MONUMENT FOUND
□ – SURVEY MONUMENT PLANTED
SIB – STANDARD IRON BAR
SSIB – SHORT STANDARD IRON BAR
IB – IRON BAR
IBø – ROUND IRON BAR
WIT – WITNESS
ACI – AUER CAMPBELL & IMS SURVEY CONSULTANTS INC.
1225 – D.B. SEARLES, OLS
MISS – CITY OF MISSISSAUGA
P1 – PLAN 43M-1503
P2 – PLAN 43R-27777

(U) – ORIGIN UNKNOWN

SURVEYOR'S CERTIFICATE

I CERTIFY THAT :

1. This survey and plan are correct and in accordance with The Surveys Act, The Surveyors Act and The Land Titles Act and the regulations made under them.
2. The survey was completed on December 13, 2007.

Dated January 9, 2008.

THEODOR H. IMS, ONTARIO LAND SURVEYOR

ACI SURVEY CONSULTANTS
ONTARIO LAND SURVEYORS
582 FREDERICK ST, KITCHENER, ON T: 519-578-2220 F: 519-576-6044
55 RAGLIN PLACE, CAMBRIDGE, ON T: 519-623-5477 F: 519-623-4500
www.landsurveyor.ca

DATE: 2008-01-09	13638CALC	LMH	THI
RPLAN	FILE NUMBER: MIS-43M1503-PL-13638		