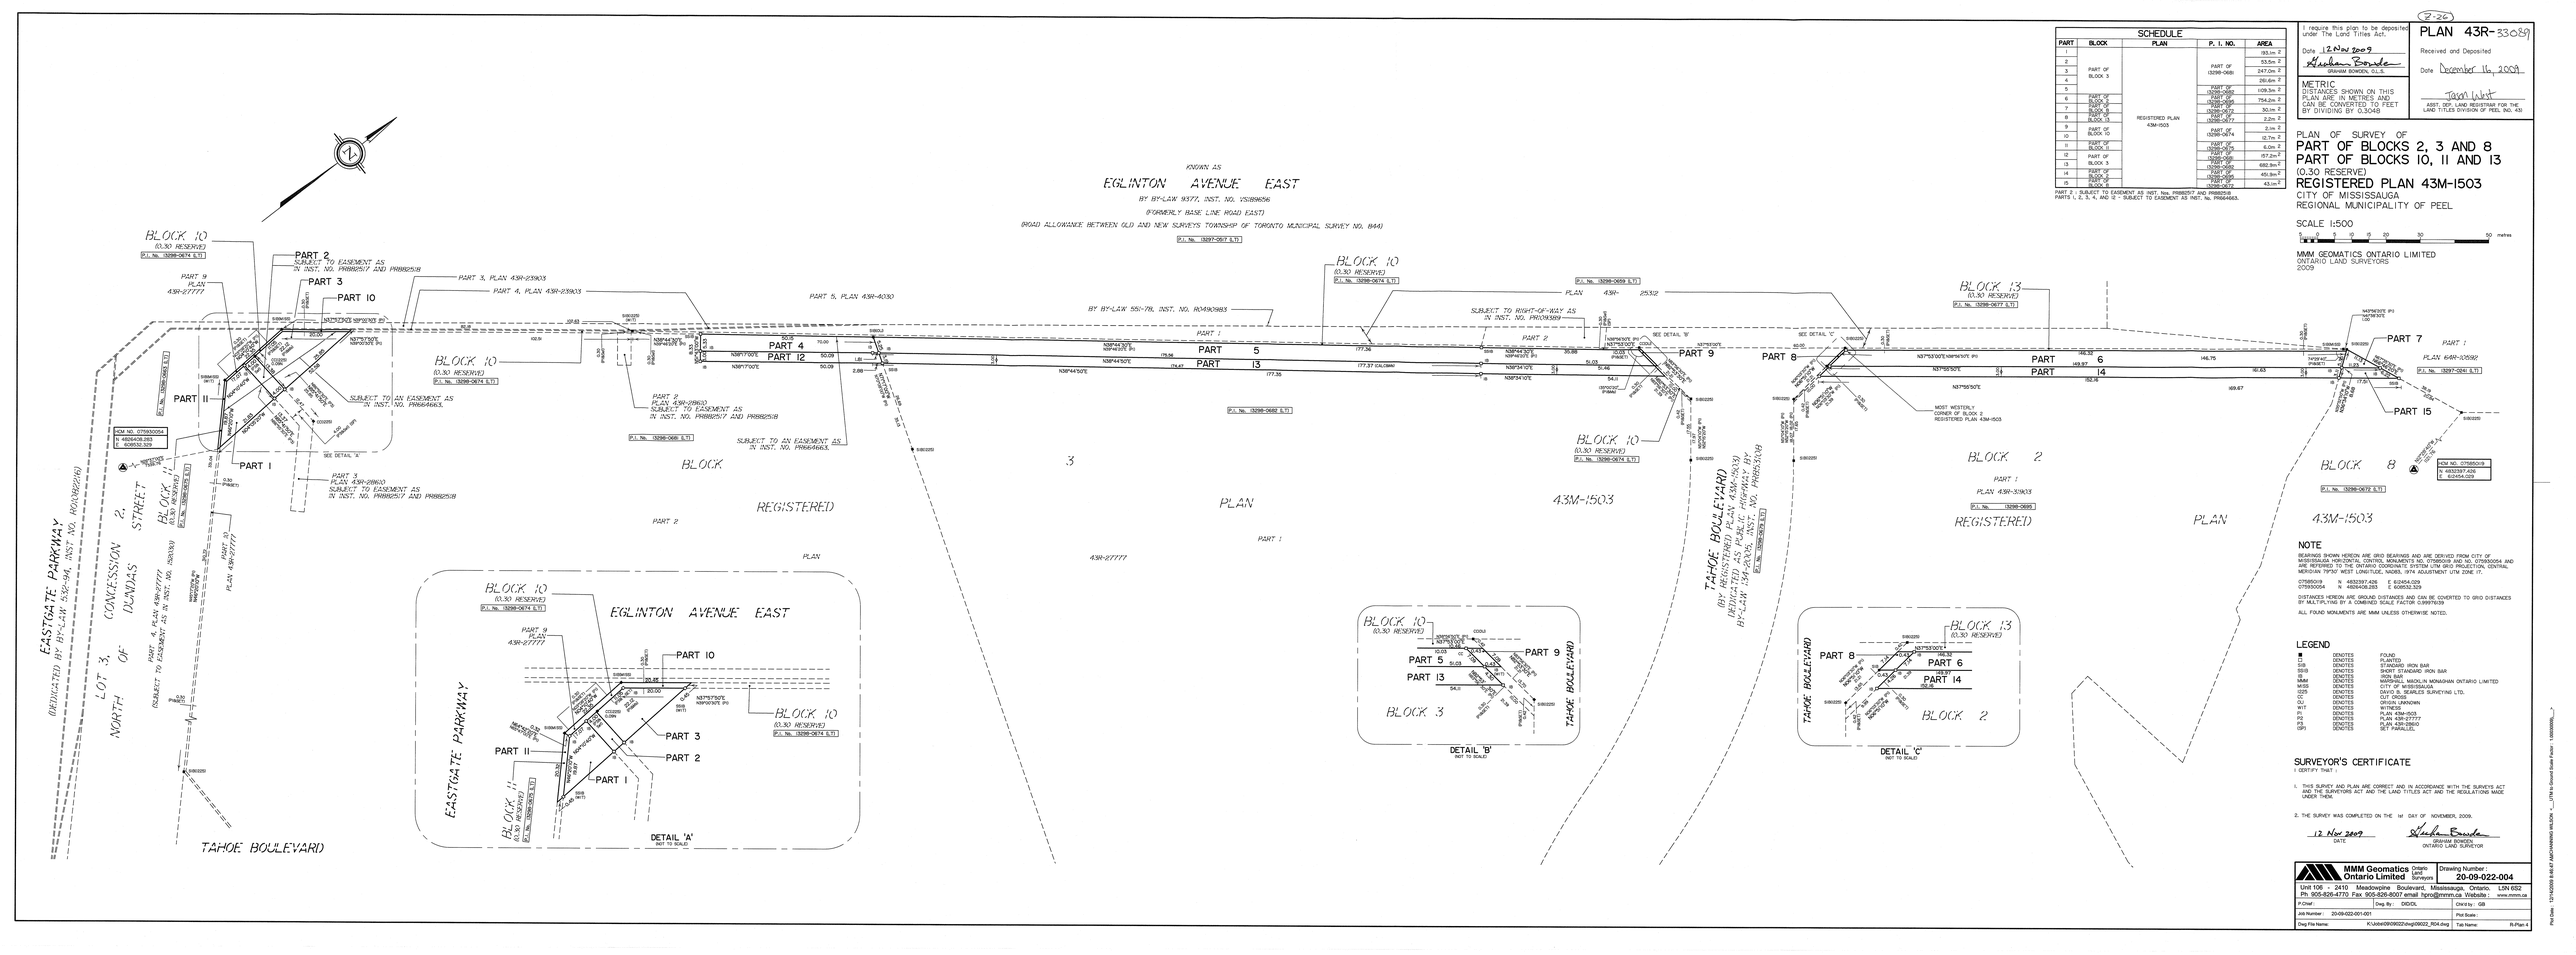

SCHEDULE				
PART	BLOCK	PLAN	P. I. NO.	AREA
1	PART OF BLOCK 3	REGISTERED PLAN 43M-1503	PART OF (13298-0681)	783.0m²
2				53.5m²
3				247.0m²
4				250.6m²
5				109.3m²
6	PART OF BLOCK 3		PART OF (13298-0682)	754.2m²
7	PART OF BLOCK 3		PART OF (13298-0672)	30.1m²
8	PART OF BLOCK 13		PART OF (13298-0677)	2.2m²
9	PART OF BLOCK 10		PART OF (13298-0674)	2.1m²
10				12.7m²
11	PART OF BLOCK 11		PART OF (13298-0675)	6.0m²
12	PART OF BLOCK 3		PART OF (13298-0682)	157.2m²
13	PART OF BLOCK 3		PART OF (13298-0682)	682.8m²
14	PART OF BLOCK 2		PART OF (13298-0695)	451.8m²
15	PART OF BLOCK 8		PART OF (13298-0672)	43.1m²

PART 2 - SUBJECT TO EASEMENT AS INST. Nos. PR882517 AND PR882518
PARTS 1, 2, 3, 4, AND 12 - SUBJECT TO EASEMENT AS INST. No. PR664663.

I require this plan to be deposited under The Land Titles Act.

Date 12 Nov 2009

Graham Bowden
GRAHAM BOWDEN, O.L.S.

METRIC
DISTANCES SHOWN ON THIS PLAN ARE IN METRES AND CAN BE CONVERTED TO FEET BY DIVIDING BY 0.3048

(2-26)

PLAN 43R-33059

Received and Deposited

Date December 16, 2009

Jason Wint
ASST. DEP. LAND REGISTRAR FOR THE LAND TITLES DIVISION OF PEEL NO. 43

PLAN OF SURVEY OF
PART OF BLOCKS 2, 3 AND 8
PART OF BLOCKS 10, 11 AND 13
(0.30 RESERVE)
REGISTERED PLAN 43M-1503
CITY OF MISSISSAUGA
REGIONAL MUNICIPALITY OF PEEL

SCALE 1:500

0 5 10 15 20 30 50 metres

MMM GEOMATICS ONTARIO LIMITED
ONTARIO LAND SURVEYORS
2009

NOTE

BEARINGS SHOWN HEREON ARE GRID BEARINGS AND ARE DERIVED FROM CITY OF MISSISSAUGA MONUMENTAL CONTROL MONUMENTS NO. 07785SW19 AND NO. 07785SW05A AND ARE REFERRED TO THE ONTARIO COORDINATE SYSTEM OF 1983 (3° MTM), CENTRAL MERIDIAN 79°30' WEST LONGITUDE, NAD83, 1974 ADJUSTMENT UTM ZONE 17.

07785SW19 N 4832397.426 E 604454.029
07785SW20A N 4829408.253 E 606632.329

DISTANCES HEREON ARE GROUND DISTANCES AND CAN BE CONVERTED TO GRID DISTANCES BY MULTIPLYING BY A COMBINED SCALE FACTOR 0.999976139

ALL FOUND MONUMENTS ARE MMM UNLESS OTHERWISE NOTED.

LEGEND

■	DENOTES	FOUND	
○	DENOTES	PLANTED	
SIB	DENOTES	STANDARD IRON BAR	
SSIB	DENOTES	SHORT STANDARD IRON BAR	
IB	DENOTES	IRON BAR	
MMM	DENOTES	MARSHALL MACKLIN MONAGHAN ONTARIO LIMITED	
MISS	DENOTES	CITY OF MISSISSAUGA	
PEC	DENOTES	PEACE, ENGINEERS & SURVEYING LTD.	
CC	DENOTES	CUT CROSS	
OU	DENOTES	ORIGIN UNKNOWN	
R	DENOTES	PLAN 43M-1503	
R1	DENOTES	PLAN 43M-1503	
R2	DENOTES	PLAN 43R-27777	
R3	DENOTES	PLAN 43R-28903	
(SP)	DENOTES	SET PARALLEL	

SURVEYOR'S CERTIFICATE

I CERTIFY THAT :

1. THIS SURVEY AND PLAN ARE CORRECT AND, IN ACCORDANCE WITH THE SURVEYS ACT AND THE SURVEYORS ACT AND THE LAND TITLES ACT AND THE REGULATIONS MADE UNDER THESE.
2. THE SURVEY WAS COMPLETED ON THE 1st DAY OF NOVEMBER, 2009.

12 Nov 2009
DATE

Graham Bowden
GRAHAM BOWDEN
ONTARIO LAND SURVEYOR

MMM Geomatics Ontario Limited — Ontario Land Surveyors
Unit 106 - 2410 Meadowpine Boulevard, Mississauga, Ontario. L5N 6S2
Ph. 905-826-4770 Fax. 905-826-8007 email hpro@mmm.ca Website : www.mmm.ca

Drawing Number : 20-09-022-004

P.Chief :	Dwg. By : DS/DL	Chkd by : GB	
Job Number : 20-09-022-001-001		Plot Scale :	
Dwg File Name: K:\Jobs\09\09022\dwg\09022_R04.dwg		Tab Name:	R-Plan 4

Plot Date: 12/14/2009 8:48:07 AM C:\ACADWIN\R14\ACAD.PC3 by: ____ (STM to Ground Scale Factor: 1.000999976)