(2-34W)

I require this plan to be deposited under The Land Titles Act.

Date 13 Nov 2009

Graham Bowden

GRAHAM W. BOWDEN, O.L.S.

METRIC.
DISTANCES SHOWN ON THIS PLAN ARE IN METRES AND CAN BE CONVERTED TO FEET BY DIVIDING BY 0.3048

PLAN 43R-33090

Received and Deposited

Date 16th December, 2009

D. Parker

ASST. DEP. LAND REGISTRAR FOR THE LAND TITLES DIVISION OF PEEL NO. 43)

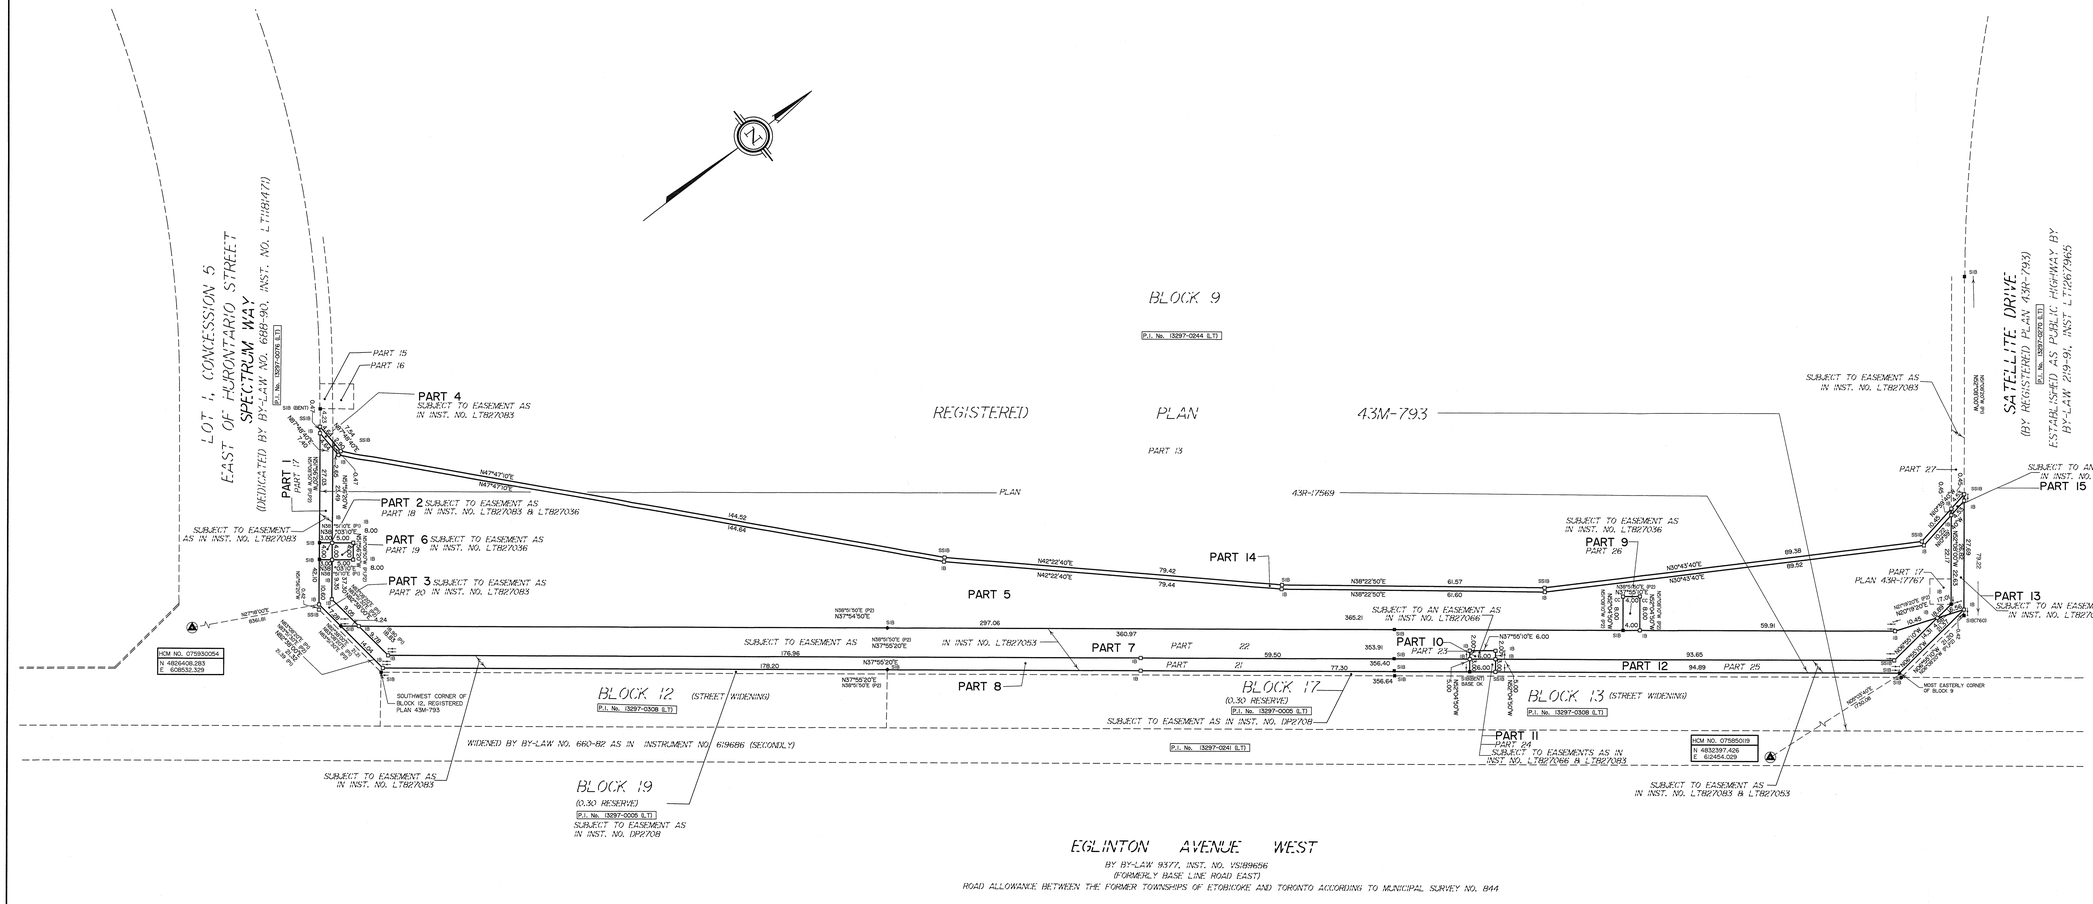

SCHEDULE

PART	BLOCK	PLAN	P. I. NO.	AREA
1	PART OF BLOCK 9	REGISTERED PLAN 43M-793	PART OF (3297-0244 (L.T)	75.6 m 2
2				12.0 m 2
3				54.3 m 2
4				1.4 m 2
5				7261.6 m 2
6				20.0 m 2
7				2490.7 m 2
8				799.9 m 2
9				32.0 m 2
10				12.0 m 2
11				18.0 m 2
12				336.2 m 2
13				80.4 m 2
14				115.9 m 2
15				1.4 m 2

PARTS 2, 6 AND 9 : SUBJECT TO EASEMENT AS IN INST. No. LT827036
PARTS 7, 8 AND 12 : SUBJECT TO EASEMENT AS IN INST. No. LT827053
PARTS 10 AND 11 : SUBJECT TO EASEMENT AS IN INST. No. LT827066
PARTS 1, 2, 3, 4, 8, 11, 12, 13 AND 15 : SUBJECT TO EASEMENT AS IN INST. No. LT827083

PLAN OF SURVEY OF
PART OF BLOCK 9
REGISTERED PLAN 43M-793
CITY OF MISSISSAUGA
REGIONAL MUNICIPALITY OF PEEL

SCALE 1:500

5 0 5 10 15 20 30 50 metres

MMM GEOMATICS ONTARIO LIMITED
ONTARIO LAND SURVEYORS
2009

NOTE

BEARINGS SHOWN HEREON ARE GRID BEARINGS AND ARE DERIVED FROM CITY OF MISSISSAUGA HORIZONTAL CONTROL MONUMENTS NO. 075850119 AND NO. 075930054 AND ARE REFERRED TO THE ONTARIO COORDINATE SYSTEM UTM GRID PROJECTION, CENTRAL MERIDIAN 79°30' WEST LONGITUDE, NAD83, 1974 ADJUSTMENT UTM ZONE 17.

075850119	N 4832397.426	E 612454.029
075930054	N 4826408.283	E 608532.329

DISTANCES HEREON ARE GROUND DISTANCES AND CAN BE COVERTED TO GRID DISTANCES BY MULTIPLYING BY A COMBINED SCALE FACTOR 0.99976139

ALL FOUND MONUMENTS ARE MMM UNLESS OTHERWISE NOTED.

LEGEND

■	DENOTES	FOUND
□	DENOTES	PLANTED
SIB	DENOTES	STANDARD IRON BAR
SSIB	DENOTES	SHORT STANDARD IRON BAR
IB	DENOTES	IRON BAR
(7NO)	DENOTES	MCDONNELL, MAUGHAN LIMITED, O.L.S
OU	DENOTES	ORIGIN UNKNOWN
W/T	DENOTES	WITNESS
CC	DENOTES	CUT CROSS
P1	DENOTES	PLAN 43M-793
P2	DENOTES	PLAN 43R-17569
P3	DENOTES	PLAN 43R-17767

SURVEYOR'S CERTIFICATE

I CERTIFY THAT :

1. THIS SURVEY AND PLAN ARE CORRECT AND IN ACCORDANCE WITH THE SURVEYS ACT AND THE SURVEYORS ACT AND THE LAND TITLES ACT AND THE REGULATIONS MADE UNDER THEM.

2. THE SURVEY WAS COMPLETED ON THE 1st DAY OF NOVEMBER, 2009.

12 Nov 2009
DATE

Graham Bowden
GRAHAM BOWDEN
ONTARIO LAND SURVEYOR

MMM Geomatics Ontario Limited — Ontario Land Surveyors
Unit 106 - 2410 Meadowpine Boulevard, Mississauga, Ontario, L5N 6S2
Ph 905-826-4770 Fax 905-826-8007 email hpro@mmm.ca Website : www.mmm.ca

Drawing Number : 20-09-022-005

P.Chief :	Dwg. By: DID/DL	Ckk'd by : GB	
Job Number : 20-09-022-001-001		Plot Scale :	
Dwg File Name: K:\Jobs\09\09022\dwg\09022_R05.dwg		Tab Name:	R-Plan-5

Plot Date : 12/14/2009 8:48:48 AM(CHANNING WALSON) *_____LTR\ Ground Scale Factor : 1.00000000_____*