(2-34 w 1-6)

I require this plan to be deposited under the Land Titles Act.

Date Jan 6, 2010

Graham Bowden

GRAHAM BOWDEN, O.L.S.

PLAN 43R-33130

Received and Deposited

Date January 11, 2010

Mike Wade

ASST. DEP. LAND REGISTRAR FOR THE LAND TITLES DIVISION OF PEEL (No. 43)

METRIC

DISTANCES SHOWN ON THIS PLAN ARE IN METRES AND CAN BE CONVERTED TO FEET BY DIVIDING BY 0.3048

SCHEDULE

PART	BLOCK	PLAN	P. I. NO.	AREA
1	PART OF BLOCK 8		PART OF (3297-0547 L.T.)	40.6m 2
2	PART OF BLOCK 18		PART OF (3297-0550 L.T.)	44.5m 2
3				4.4m 2
4				1.3m 2
5				5.5m 2
6			PART OF (3297-0547 L.T.)	174.0m 2
7				678.4m 2
8				17.8m 2
9				78.2m 2
10				570.6m 2
11			PART OF (3297-0548 L.T.)	52.4m 2
12				33.5m 2
13			PART OF (3297-0547 L.T.)	629.6m 2
14				655.2m 2
15				34.9m 2
16	PART OF BLOCK 6	REGISTERED PLAN 43M-793		195.7m 2
17				84.4m 2
18				198.2m 2
19				2.2m 2
20				5.4m 2
21			PART OF (3297-0548 L.T.)	12.9m 2
22				213.5m 2
23				168.1m 2
24				45.4m 2
25				155.0m 2
26				995.1m 2
27				18.9m 2
28			PART OF (3297-0015 L.T.)	7.8m 2
29				0.5m 2
30				5.1m 2
31				4.7m 2
32				204.7m 2
33	ROAD ALLOWANCE BETWEEN CONCESSIONS 5 AND 6, E.H.S.		PART OF (3297-0297 L.T.)	5.3m 2
34				7.6m 2
35				76.1m 2
36	PART OF BLOCK 8	REGISTERED PLAN 43M-793	PART OF (3297-0560 L.T.)	135.7m 2
37	ROAD ALLOWANCE BETWEEN CONCESSIONS 5 AND 6, E.H.S.		PART OF (3297-0297 L.T.)	0.5m 2
38				37.5m 2
39				0.9m 2
40	PART OF BLOCK 9	REGISTERED PLAN 43M-533	PART OF (3297-0009 L.T.)	972.9m 2
41				4.1m 2
42	PART OF BLOCK 8		PART OF (3297-0025 L.T.)	5.6m 2
43		REGISTERED PLAN 43M-793	PART OF (3297-0548 L.T.)	14.3m 2
44			PART OF (3297-0548 L.T.)	7.5m 2
45	PART OF BLOCK 18		PART OF (3297-0550 L.T.)	0.6m 2

PARTS 1, 2, 4, 5, 6, 10, 11, 24, 26 AND 31 ; SUBJECT TO EASEMENT AS IN INST. No. LT827083
PARTS 7, 8, 9, 12, 13, 14, 15, 16, 17, 18, 19, 20, 21, 22, 23, 25, 27, 28, 29, 30, 32, 33, 34, 35, 37, 38, 39, 40, 41, 42, 43, AND 44 ; SUBJECT TO EASEMENT AS IN INSTRUMENT No. LT827066 & LT827083
PARTS 3, 13, 21, 36 AND 37 ; SUBJECT TO EASEMENT AS IN INST. No. LT570272
PARTS 14, 15, 16, 18, 19, 20, 23, 24 AND 25 ; SUBJECT TO EASEMENT AS IN INST. No. LT827030
PART 2 ; SUBJECT TO EASEMENT AS IN INST. No. LT827026
PARTS 35, 38 AND 39 ; SUBJECT TO EASEMENT AS IN INST. No. R070967
PARTS 33 AND 34 ; SUBJECT TO EASEMENT AS IN INST. No. R070967 ; SUBJECT TO RIGHT TO ENTER AS IN INSTRUMENT No. LT827066 & LT827083
PART 40 ; SUBJECT TO RIGHT TO ENTER AS IN INST. No. LT795541
PARTS 3, 36 AND 45 ; COMPRISE ALL OF BLOCK 18 AND ALL OF P.IN (3297-0550

PLAN OF SURVEY OF
ALL OF BLOCK 18
PART OF BLOCK 8
REGISTERED PLAN 43M-793
PART OF BLOCK 9
REGISTERED PLAN 43M-533
PART OF
ROAD ALLOWANCE BETWEEN
CONCESSIONS 5 AND 6
EAST OF HURONTARIO STREET
(CLOSED BY BY-LAW No. 88-082, INST No. R0687768)
(FORMERLY TOWNSHIP OF TORONTO,
COUNTY OF PEEL)
CITY OF MISSISSAUGA
REGIONAL MUNICIPALITY OF PEEL

SCALE 1:500

5 0 5 10 15 20 30 50 metres

MMM GEOMATICS ONTARIO LIMITED
ONTARIO LAND SURVEYORS
2009

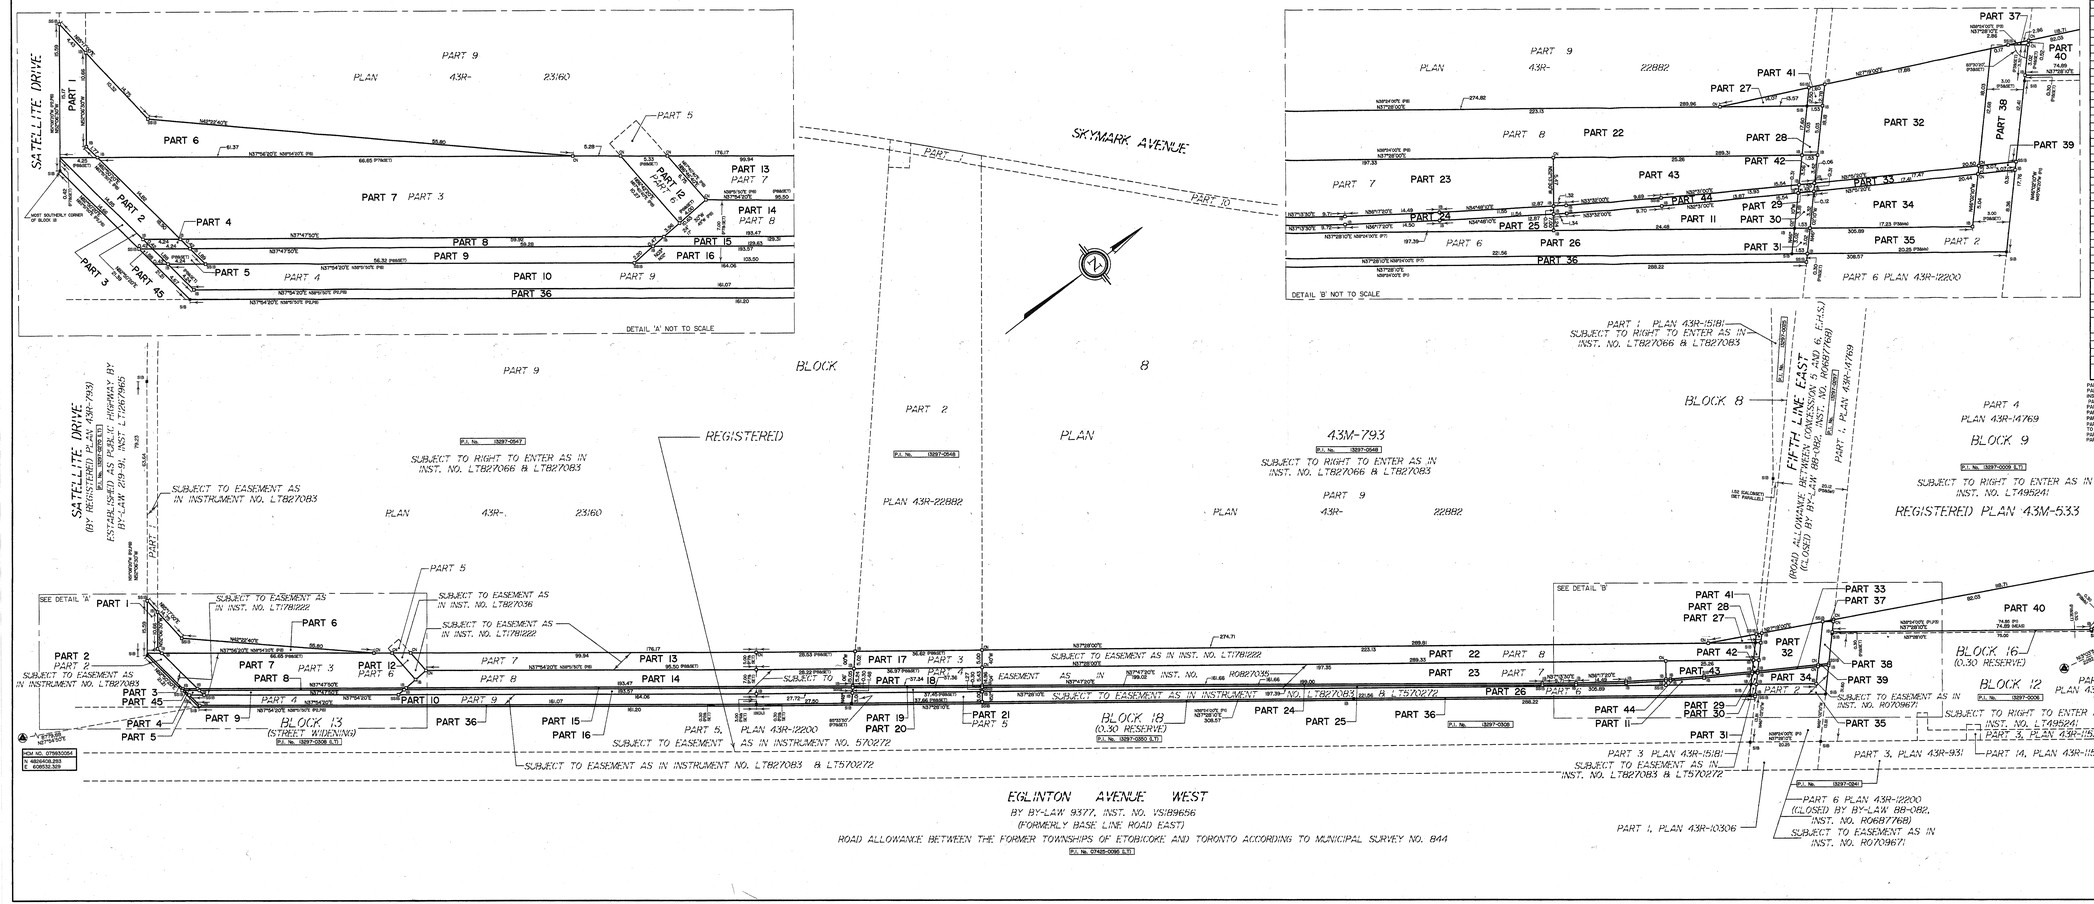

NOTE

BEARINGS SHOWN HEREON ARE GRID BEARINGS AND ARE DERIVED FROM CITY OF MISSISSAUGA HORIZONTAL CONTROL MONUMENTS NO. 07580004 AND NO. 07580004 AND ARE REFERRED TO THE CENTRAL MERIDIAN OF THE PROJECTION, CENTRAL MERIDIAN 79°30' WEST LONGITUDE, NAD83, 1974 ADJUSTMENT UTM ZONE 17.

07580009 N 4832397.426 E 602454.029
07580004 N 4829406.283 E 606532.329

DISTANCES HEREON ARE GROUND DISTANCES AND CAN BE COVERTED TO GRID DISTANCES BY MULTIPLYING BY A COMBINED SCALE FACTOR 0.9997639

ALL FOUND MONUMENTS ARE MMM UNLESS OTHERWISE NOTED.

LEGEND

■	DENOTES	FOUND
●	DENOTES	SET MONUMENT
SIB	DENOTES	STANDARD IRON BAR
SSIB	DENOTES	SHORT STANDARD IRON BAR
IB	DENOTES	IRON BAR
IBM	DENOTES	INTERLOCKING MACK IN MONUMAN ONTARIO LIMITED
OU	DENOTES	OFFSET MONUMENT
WIT	DENOTES	WITNESS
P1	DENOTES	PLAN 43M-533
P2	DENOTES	PLAN 43M-793
P3	DENOTES	PLAN 43M-14769
P4	DENOTES	PLAN 43R-2200
P5	DENOTES	PLAN 43R-9351
P6	DENOTES	PLAN 43R-9360
P7	DENOTES	PLAN 43R-10306
P8	DENOTES	PLAN 43R-2200
EHS	DENOTES	EAST OF HURONTARIO STREET
CALC	DENOTES	CALCULATED

SURVEYOR'S CERTIFICATE

I CERTIFY THAT :

1. THIS SURVEY AND PLAN ARE CORRECT AND IN ACCORDANCE WITH THE SURVEYS ACT AND THE SURVEYORS ACT AND THE LAND TITLES ACT AND THE REGULATIONS MADE UNDER THEM.

2. THE SURVEY WAS COMPLETED ON THE 1st DAY OF NOVEMBER, 2009.

Jan 6, 2010
DATE

Graham Bowden
GRAHAM BOWDEN
ONTARIO LAND SURVEYOR

MMM Geomatics Ontario Limited — Ontario Land Surveyors

Drawing Number: 20-09-022-006

Unit 106 - 2410 Meadowpine Boulevard, Mississauga, Ontario, L5N 6S2
Ph: 905-826-4770 Fax: 905-826-5007 email: hpro@mmm.ca Website : www.mmm.ca

P.Chief :		Dwg. By : DD/DL	Clerk Dy. : GB
Job Number : 20-09-022-001-001			Plot Scale :
Dwg File Name:	K:\Jobs\0200\022\dwg\09032_R06.dwg	Tab Name:	R-Plan 1