PARTS 2, 3, 4, 5, 10, 12, 13, 15, 16, 17, 19, AND 20 : SUBJECT TO EASEMENT AS IN INST. NO. LT495246
PARTS 11, 12 AND 14 : SUBJECT TO EASEMENT AS IN INST. NO. LT495241
PARTS 6, 7, 8, 9, 18 AND 21 : SUBJECT TO RIGHT TO ENTER AS AS IN INST. NO. LT495246
PARTS 1, 2, 3, 20, AND 21 COMPRISE PART OF PIN 19431-0070 TO PIN 19431-0075, PIN 19431-0033 TO PIN 19431-0050
PARTS 4, 5, AND 19 COMPRISE PART OF PIN 19460-0000 TO PIN 19460-0240
PARTS 6, 7, AND 8 COMPRISE PART OF PIN 19294-0309 LT)

I require this plan to be deposited under The Land Titles Act.

Date Jan 8, 2010

Graham Bowden

GRAHAM BOWDEN, O.L.S.

METRIC
DISTANCES SHOWN ON THIS PLAN ARE IN METRES AND CAN BE CONVERTED TO FEET BY DIVIDING BY 0.3048

PLAN 43R-33131

Received and Deposited

Date January 12, 2010

John West

ASST. DEP. LAND REGISTRAR FOR THE LAND TITLES DIVISION OF PEEL NO. 43

SCHEDULE

PART	BLOCK	PLAN	P. I. NO.	AREA
1	COMMON ELEMENT	PEEL CONDOMINIUM PLAN No. 431	PART OF 19431-0000 TO 19431-0050	135.3 m ²
2			PART OF 19431-0000 TO 19431-0050	867.1 m ²
3				79.5 m ²
4	COMMON ELEMENT	PEEL CONDOMINIUM PLAN No. 465	PART OF 19460-0000 TO 19460-0240	68.6 m ²
5				60.0 m ²
6	PART OF BLOCK 17	REGISTERED PLAN 43M-533	PART OF 19297-0308 (LT)	50.2 m ²
7				2.1 m ²
8			ALL OF 19297-0288 (LT)	84722.2 m ²
9				12.5 m ²
10				100.0 m ²
11				21.9 m ²
12				11.9 m ²
13	BLOCK II			6.1 m ²
14				50.4 m ²
15				18.0 m ²
16				18.0 m ²
17				18.0 m ²
18	PART OF BLOCK 17		PART OF 19297-0309 (LT)	0.2 m ²
19	COMMON ELEMENT	PEEL CONDOMINIUM PLAN No. 465	PART OF 19460-0000 TO 19460-0240	11.5 m ²
20	COMMON ELEMENT	PEEL CONDOMINIUM PLAN No. 431	PART OF 19431-0000 TO 19431-0050	36.5 m ²
21				29.5 m ²
22				4.1 m ²

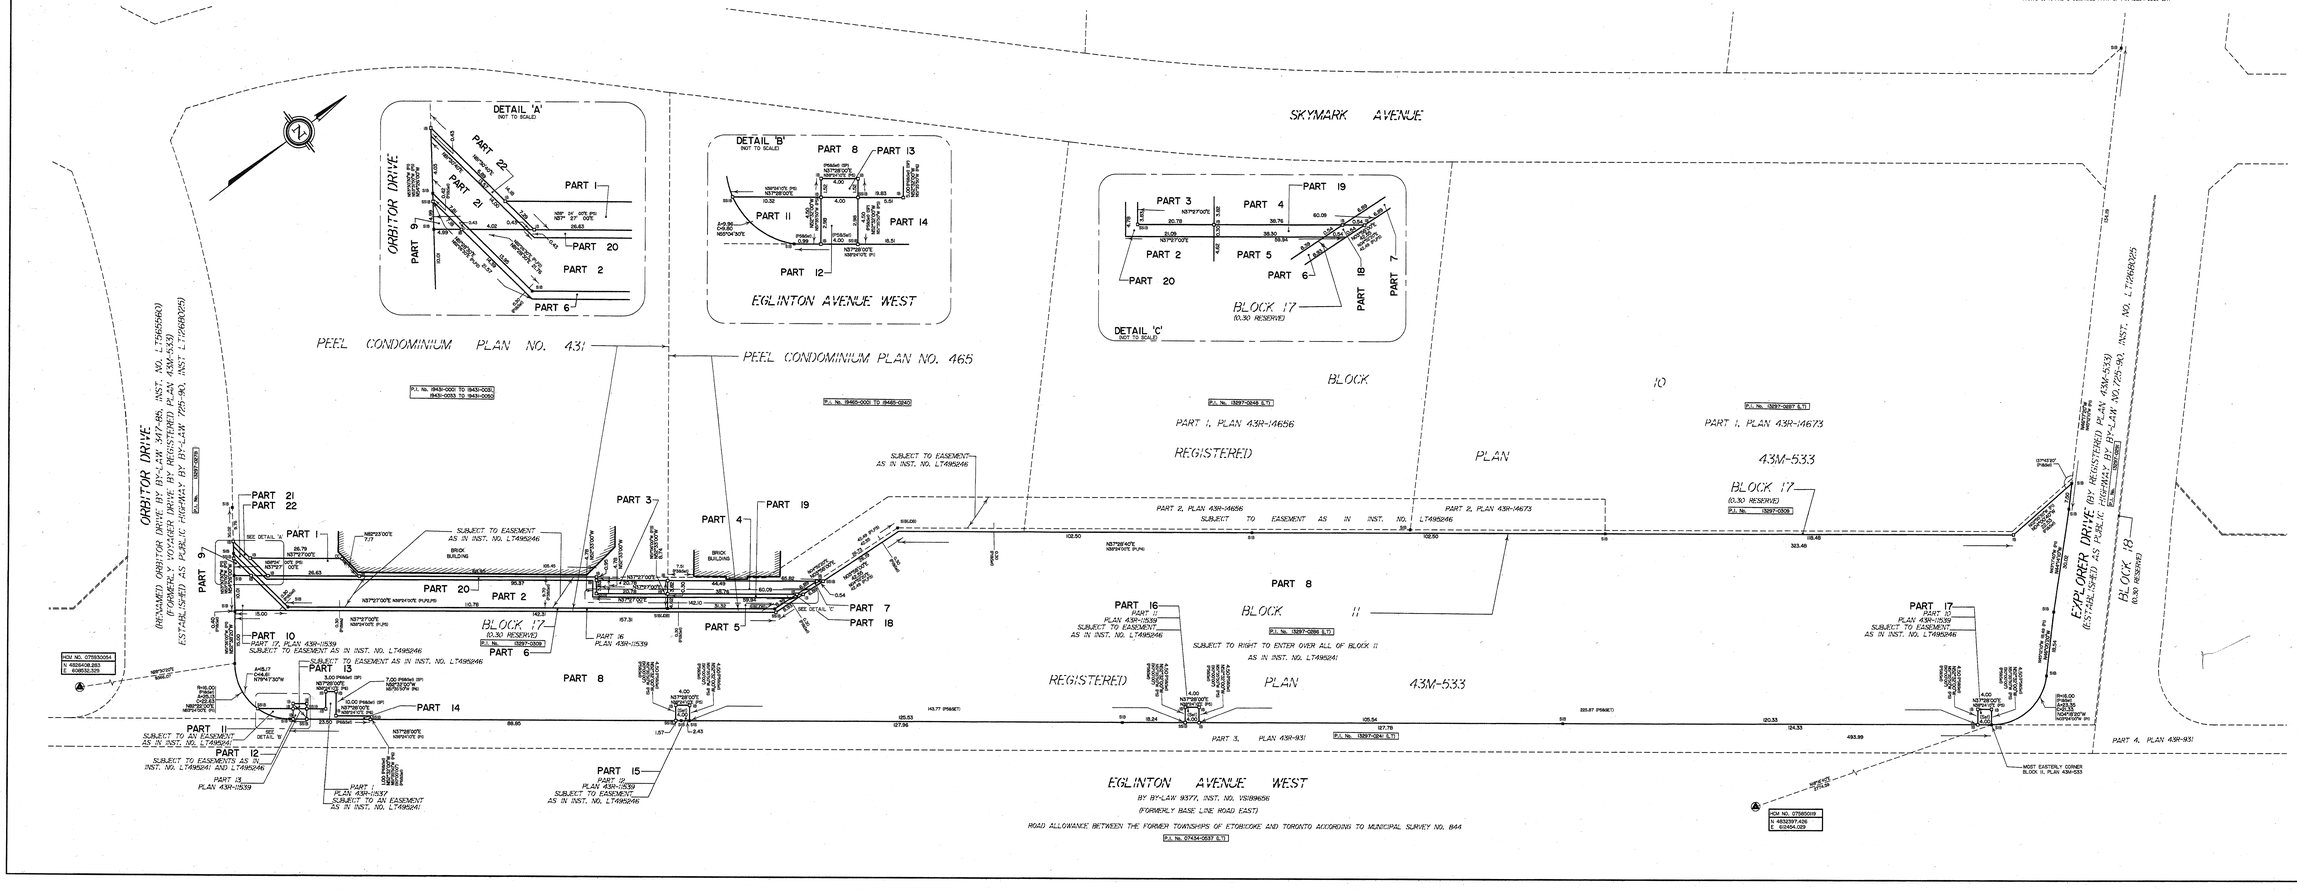

PLAN OF SURVEY OF
BLOCK 11 AND
PART OF BLOCK 17 (0.30 RESERVE)
REGISTERED PLAN 43M-533
PART OF COMMON ELEMENT
PART OF PEEL CONDOMINIUM
PLAN No. 431
PART OF COMMON ELEMENT
PART OF PEEL CONDOMINIUM
PLAN No. 465
CITY OF MISSISSAUGA
REGIONAL MUNICIPALITY OF PEEL

SCALE 1:500

1 0 2 5 10 15 20 30 50 metres

MMM GEOMATICS ONTARIO LIMITED
ONTARIO LAND SURVEYORS
2009

NOTE

BEARINGS SHOWN HEREON ARE GRID BEARINGS AND ARE DERIVED FROM CITY OF MISSISSAUGA HORIZONTAL CONTROL MONUMENTS NO. 07585019 AND NO. 07593004 AND ARE REFERRED TO THE ONTARIO COORDINATE SYSTEM UTM GRID PROJECTION, CENTRAL MERIDIAN 79°00' WEST LONGITUDE, NAD83, 1974 ADJUSTMENT UTM ZONE 17.

07585019	N 4832397.426	E 602454.029
07593004	N 4829426.283	E 608632.329

DISTANCES HEREON ARE GROUND DISTANCES AND CAN BE CONVERTED TO GRID DISTANCES BY MULTIPLYING BY A COMBINED SCALE FACTOR 0.9997639

ALL FOUND MONUMENTS ARE MMM UNLESS OTHERWISE NOTED.

LEGEND

■	DENOTES FOUND
●	DENOTES PLANTED
IB	DENOTES IRON BAR
SIB	DENOTES SHORT STANDARD IRON BAR
IB	DENOTES IRON BAR
JDS	DENOTES J.D. BARNES LIMITED, O.L.S.
UNK	DENOTES UNKNOWN
W/T	DENOTES WITNESS
PL	DENOTES PLAN 43M-533
P2	DENOTES PEEL CONDOMINIUM PLAN 431
P3	DENOTES PEEL CONDOMINIUM PLAN 465
P4	DENOTES PLAN 43R-14656
P5	DENOTES PLAN 43R-14673
P6	DENOTES PLAN 43R-931
P7	DENOTES PLAN 43R-11539
(Set)	DENOTES SET FROM PLAN 43R-11539

SURVEYOR'S CERTIFICATE

I CERTIFY THAT :

1. THIS SURVEY AND PLAN ARE CORRECT AND IN ACCORDANCE WITH THE SURVEYS ACT AND THE SURVEYORS ACT AND THE LAND TITLES ACT AND THE REGULATIONS MADE UNDER THEM.

2. THE SURVEY WAS COMPLETED ON THE 1st DAY OF NOVEMBER, 2009.

Jan 8, 2010
DATE

Graham Bowden
GRAHAM BOWDEN
ONTARIO LAND SURVEYOR

MMM Geomatics Ontario Limited Ontario Land Surveyors

Drawing Number : **20-09-022-007**

Unit 106 - 2410 Meadowpine Boulevard, Mississauga, Ontario. L5N 6S2
Ph. 905-826-4770, Fax. 905-826-9007 email: hpc@mmm.ca Website : www.mmm.ca

P.Chief :	Dwg By : DJDOL	Chk'd by : GB	
Job Number : 20-09-022-001-001		Plot Scale :	
Dwg File Name : K:\Jobs\09\09022\dwg\09032_R07.dwg		Tab Name :	R-Plan.7