02862-3

Soccer
9 vs 9 Soccer Pitch Layout

NOTE:
TO BE USED AS A GUIDELINE ONLY. NOT TO SCALE. REMOVE CITY TITLE BLOCK AND REDRAW TO REPRESENT SITE SPECIFIC CONDITIONS. ALL SITE SPECIFIC CONDITIONS ARE TO BE CONFIRMED BY THE PROJECT CONSULTANT.

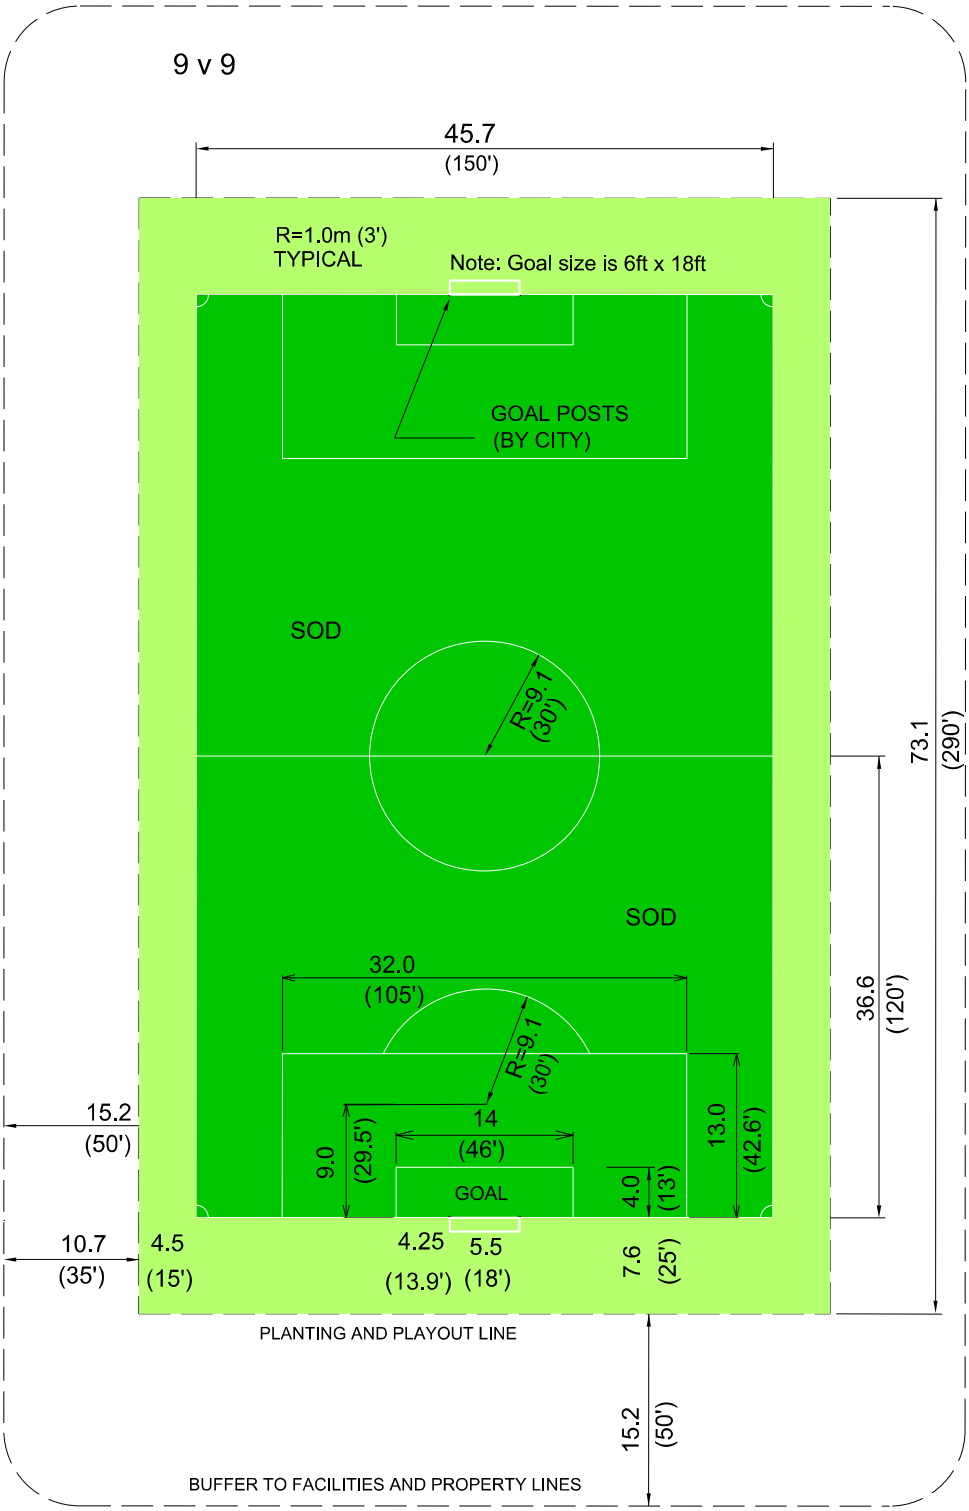

Note:
All dimensions in metres unless noted

N.T.S.

Detail: 02862-3

ORIGINAL DATE: Oct 09/15
REVISION DATE: January 27/16

MISSISSAUGA