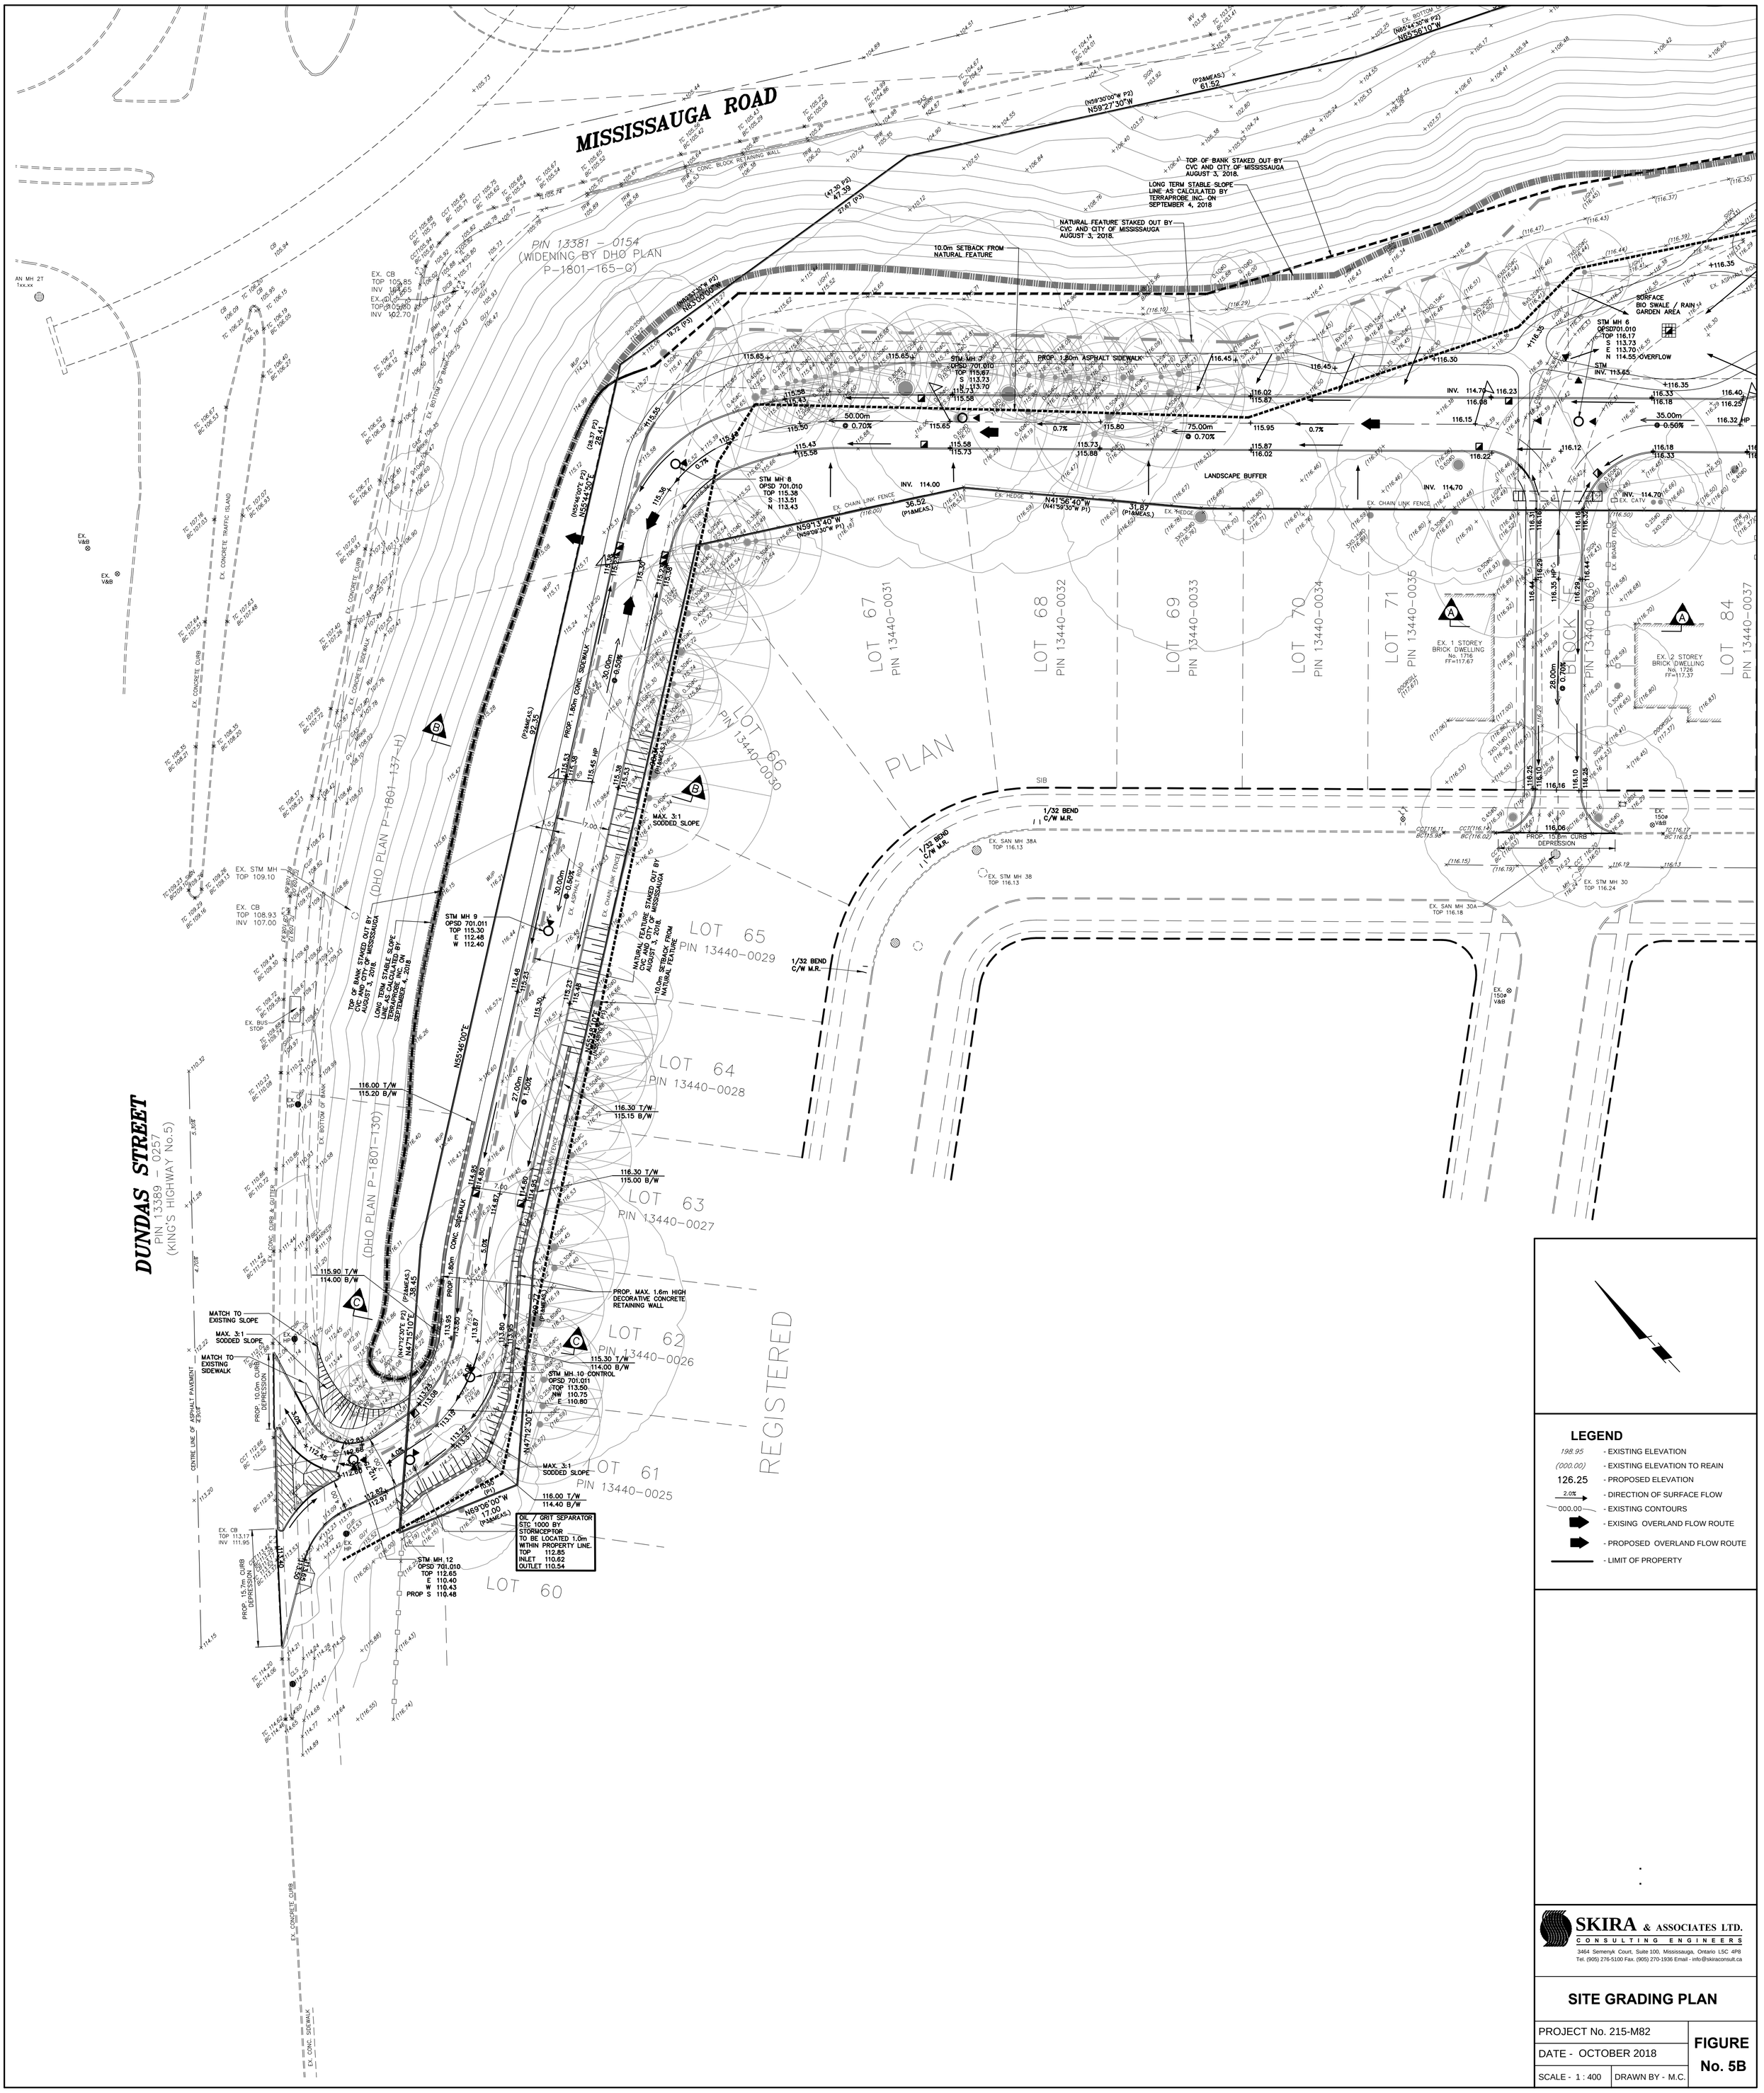

SKIRA & ASSOCIATES LTD.
CONSULTING ENGINEERS
3464 Semenyk Court, Suite 100, Mississauga, Ontario L5C 4P8
Tel. (905) 276-5100 Fax. (905) 270-1936 Email - info@skiraconsult.ca

SITE GRADING PLAN

PROJECT No. 215-M82	FIGURE No. 5B
DATE - OCTOBER 2018	
SCALE - 1 : 400	DRAWN BY - M.C.