NOTE:
REVERSING MOVEMENT MUST HAVE A SPOTTER TO DIRECT THE MOVEMENT AND OPERATION OF VEHICLE.

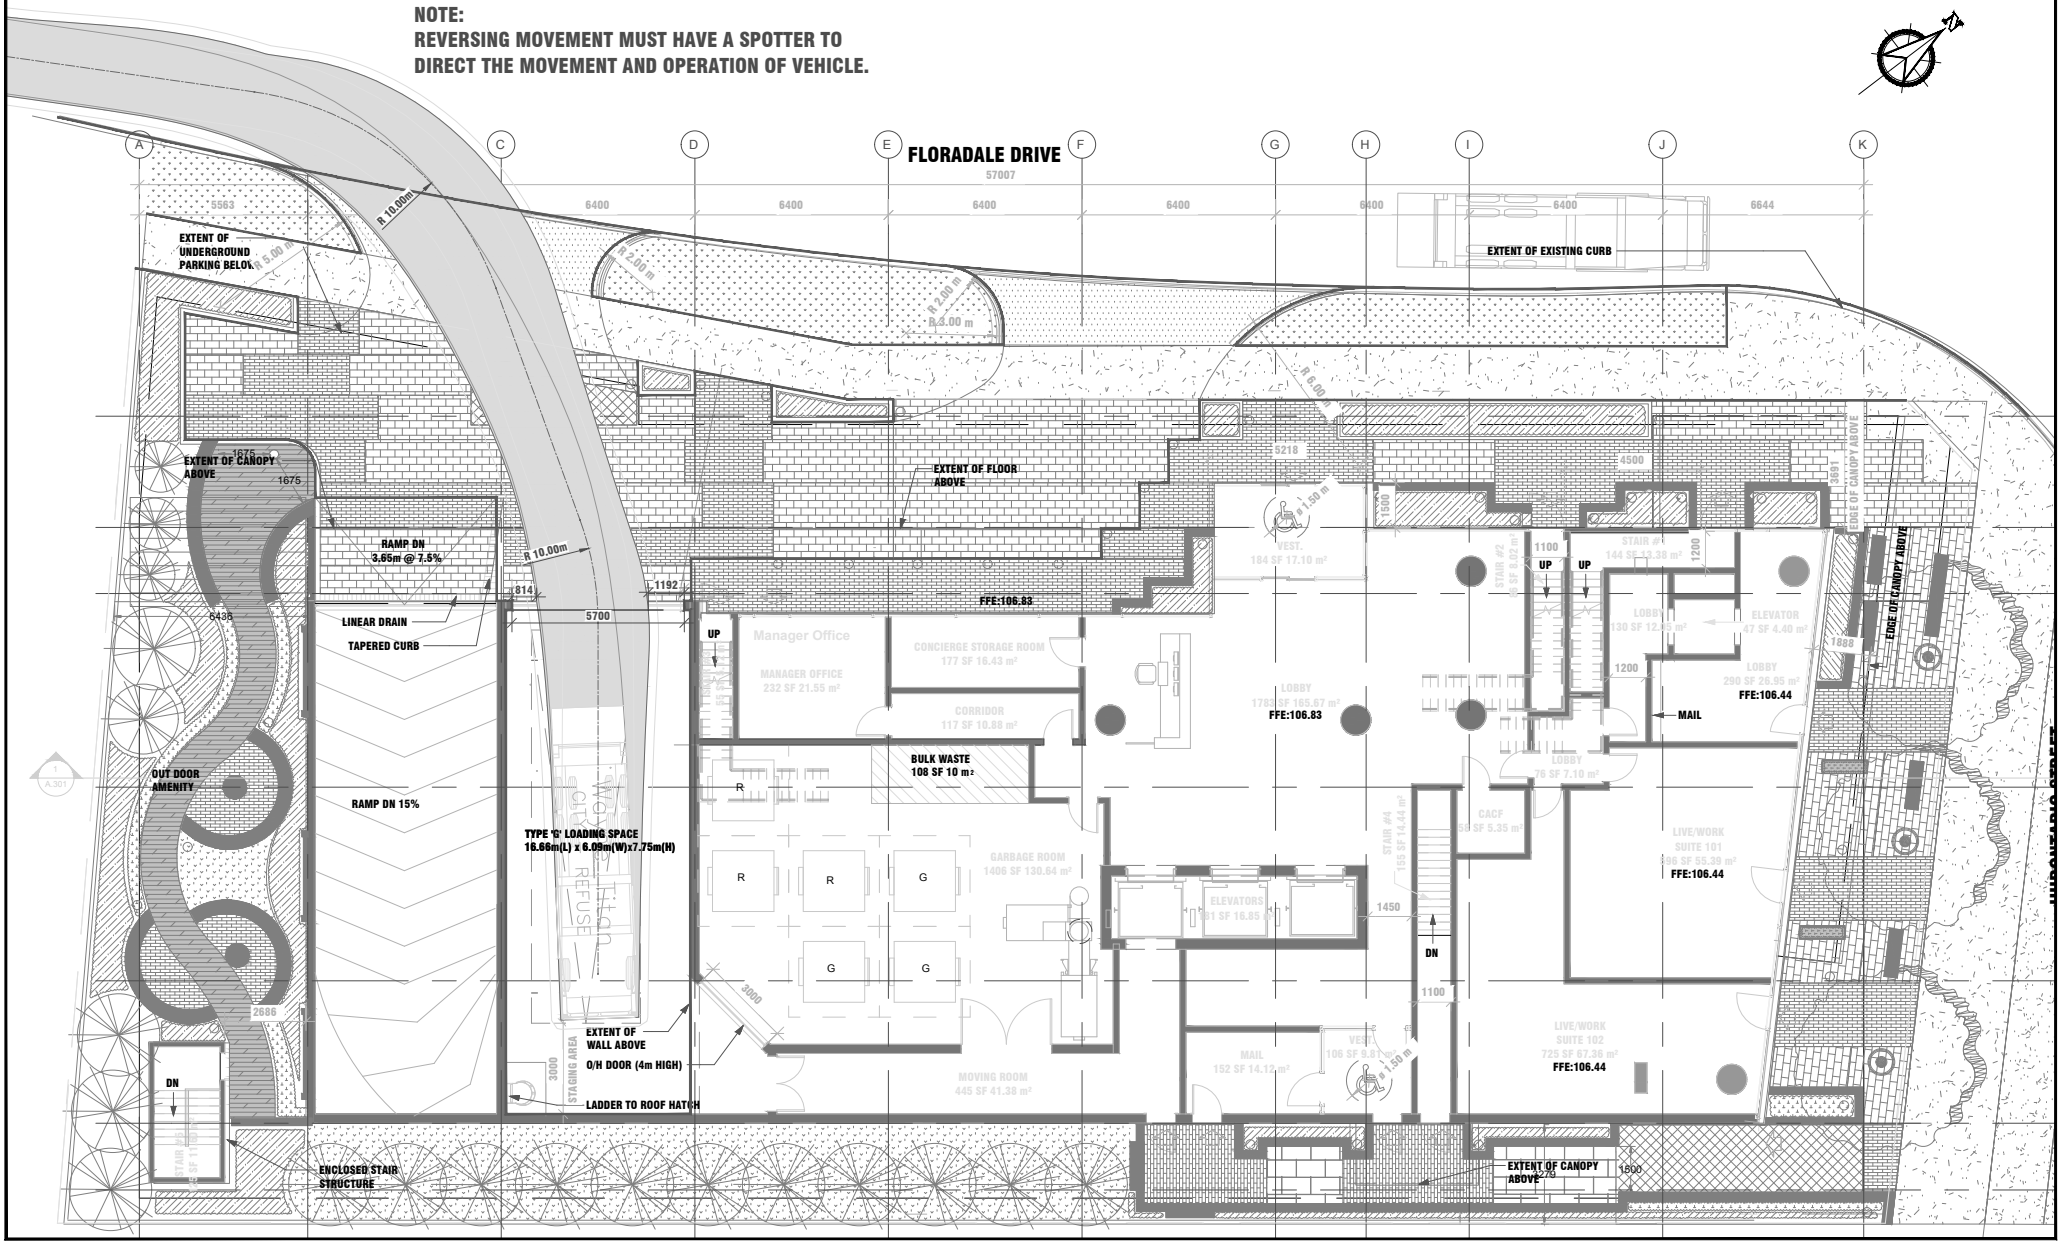

No.	REVISION	DATE

IBI

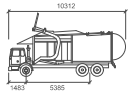

Wayne Titan

	mm
Width	: 2578
Track	: 2438
Lock to Lock Time	: 6,0
Steering Angle	: 45,0

FUNCTIONAL CIRCULATION REVIEW
2444 HURONTARIO STREET, MISSISSAUGA

FRONT-LOAD WASTE COLLECTION TRUCK

SITE ENTRY & LOADING BAY ACCESS

DRAWN BY: UP	DATE: June 3, 2021	DRAWING No. 119048-T1
DESIGNED BY: AC	SCALE: 1:250	
CHECKED BY: -		SHEET No. -
APPROVED BY: -		

J:\119048_2444_Huront\5.9 Drawings\59civil\layouts\Auto Turn\Architectural plan (2021-05-31)\2021-06-01 - GROUND FLOOR (AutoTurn) v1-ac.dwg (WASTE1)

NOTE:
REVERSING MOVEMENT MUST HAVE A SPOTTER TO DIRECT THE MOVEMENT AND OPERATION OF VEHICLE.

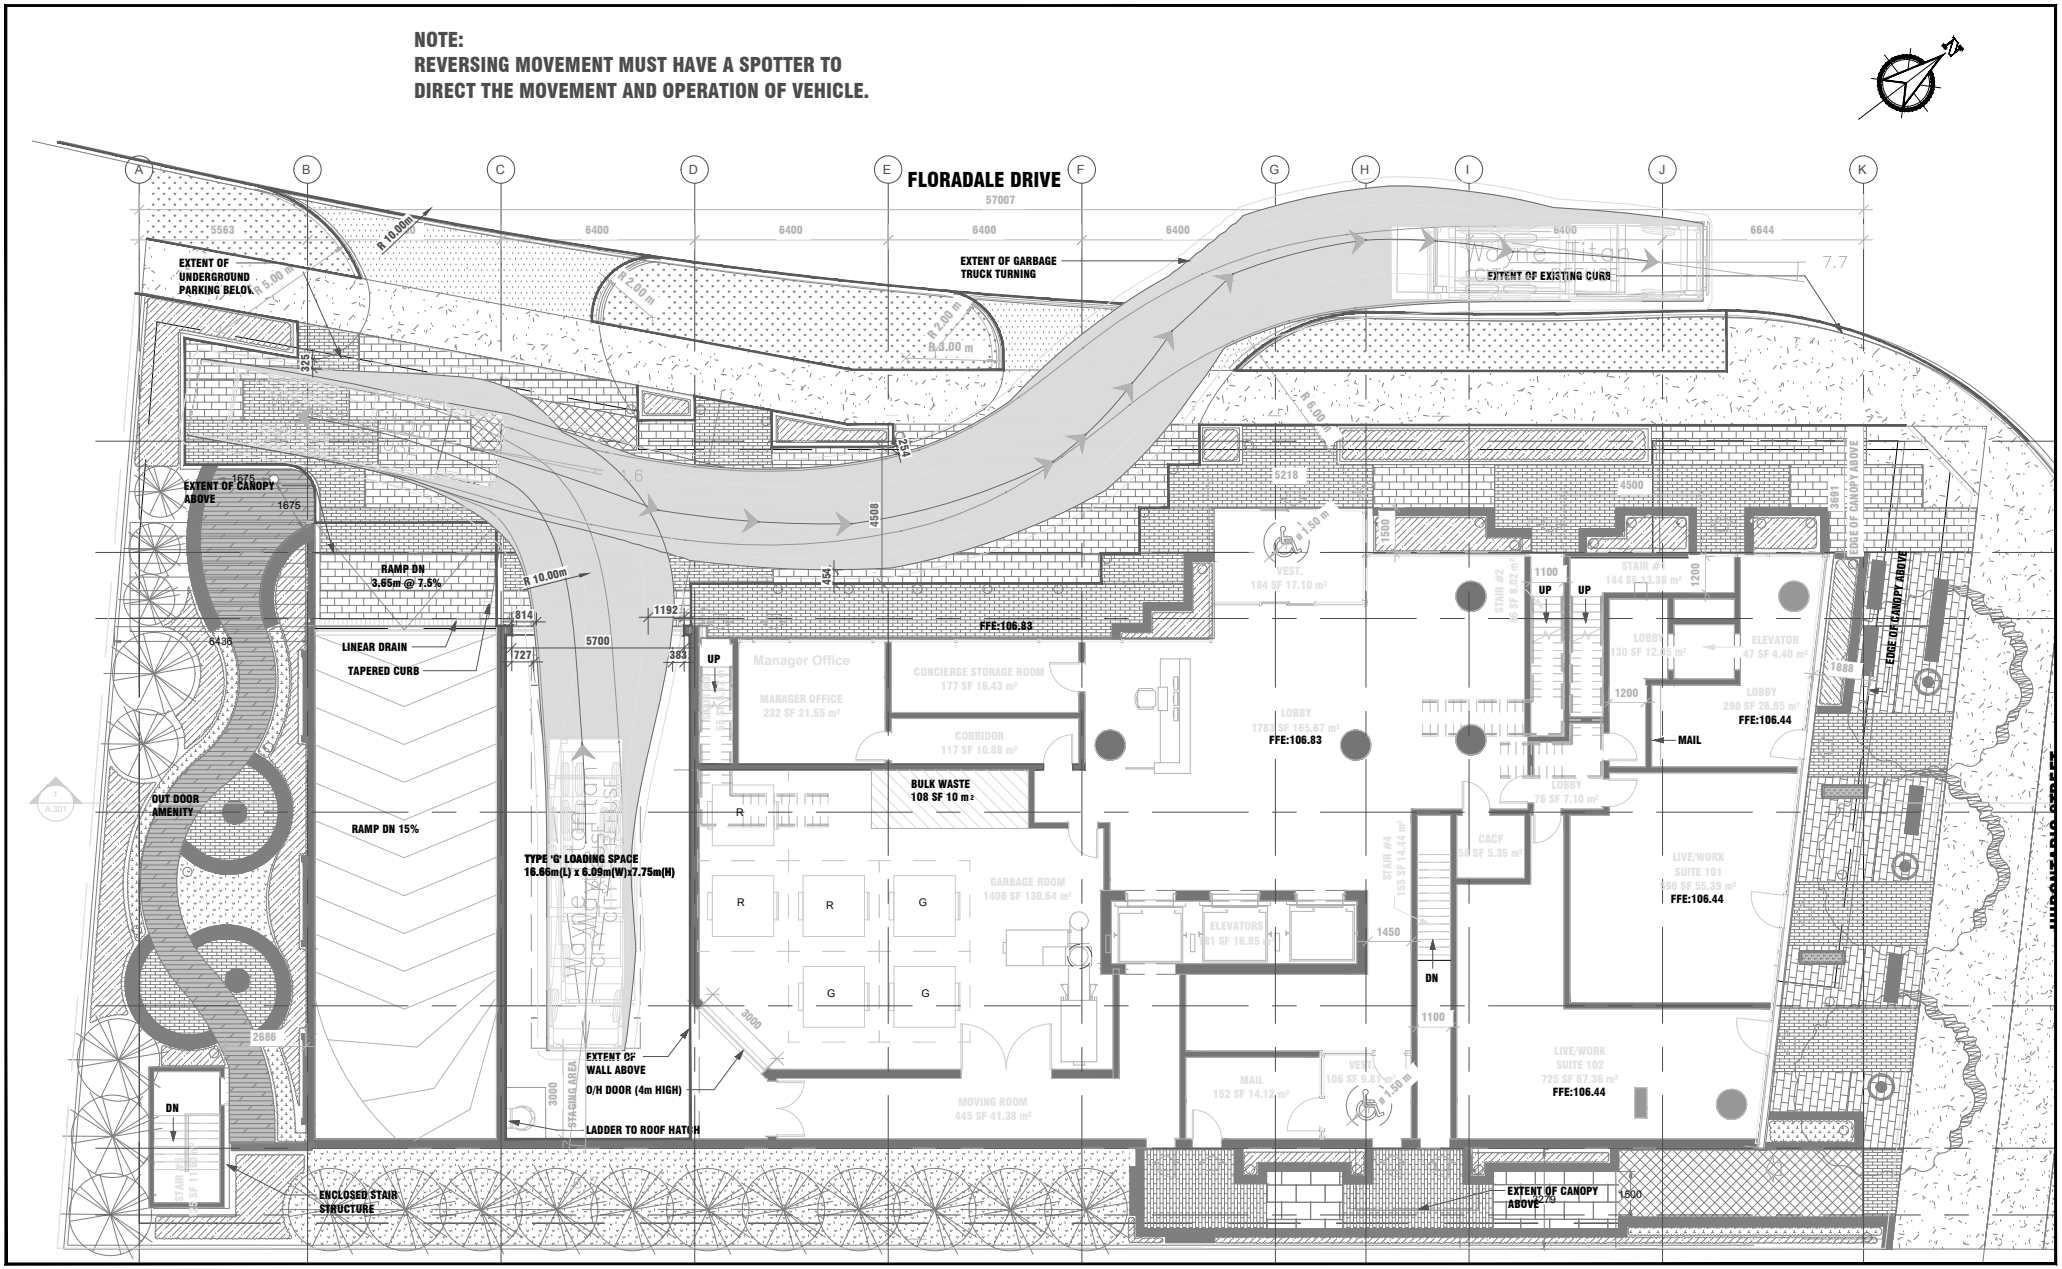

No.	REVISION	DATE

IBI

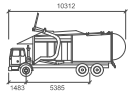

Wayne Titan

	mm
Width	: 2578
Track	: 2438
Lock to Lock Time	: 6.0
Steering Angle	: 45.0

FUNCTIONAL CIRCULATION REVIEW
2444 HURONTARIO STREET, MISSISSAUGA

FRONT-LOAD WASTE COLLECTION TRUCK

SITE EXIT

DRAWN BY: UP	DATE: June 3, 2021	DRAWING No. 119048-T2
DESIGNED BY: AC	SCALE: 1:250	
CHECKED BY: -		SHEET No. -
APPROVED BY: -		

J:\119048_2444_Huront\5.9 Drawings\59civil\layouts\Auto Turn\Architectural plan (2021-05-31)\2021-06-01 - GROUND FLOOR (AutoTurn) v1-ac.dwg (WASTE2)