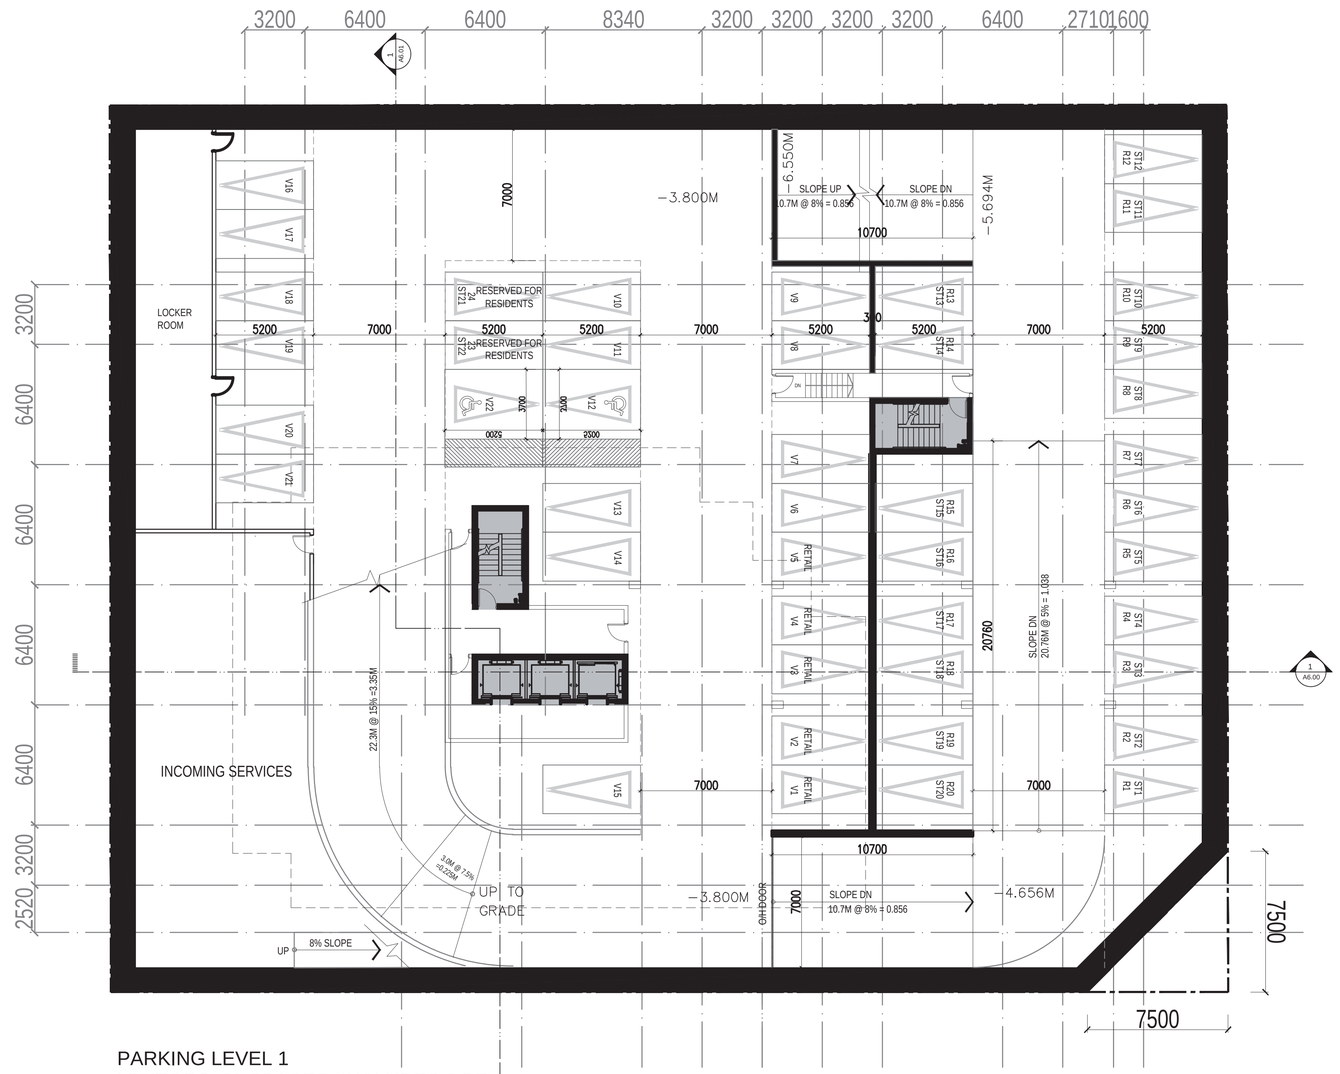

PARKING LEVEL 1
VISITORS: 22 SPACES (INCLUDES 2 BF)
RESIDENTIAL: 22 SPACES (INCLUDES 22 STACKERS)

44 SPACES

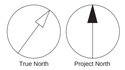

CLIENT

LIGHTPOINT PROPERTIES INC.

lightpoint
navigate opportunity

#600-3250 Bloor Street West,
Toronto, ON M8X 2X9

COPYRIGHT

This drawing has been prepared solely for the intended use, thus any reproduction or distribution for any purpose other than authorized by IBI Group is forbidden. Written dimensions shall have precedence over scaled dimensions. Contractors shall verify and be responsible for all dimensions and conditions on the job, and IBI Group shall be informed of any variations from the dimensions and conditions shown on the drawing. Shop drawings shall be submitted to IBI Group for general conformance before proceeding with fabrication.

is a member of the IBI Group of companies

KEY PLAN

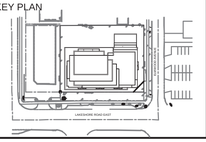

ISSUES

No.	DESCRIPTION	DATE
01	REZONING 1 SUBMISSION	2021/10/22

MATERIAL KEY

SEAL

PROJECT

170 Lakeshore Road East

PROJECT NO: 134368

DRAWN BY:

CHECKED BY:

SCALE: 1:150

APPROVED BY:

PRIME CONSULTANT

IBI GROUP ARCHITECTS
7th Floor-55 St. Clair Avenue West
Toronto ON M4V 2Y7 Canada
tel 416 596 1930 fax 416 596 0644
ibigroup.com

SHEET TITLE

PARKING LEVEL 01

SHEET NUMBER A3.02

ISSUE

SCALE CHECK 1 in 10mm