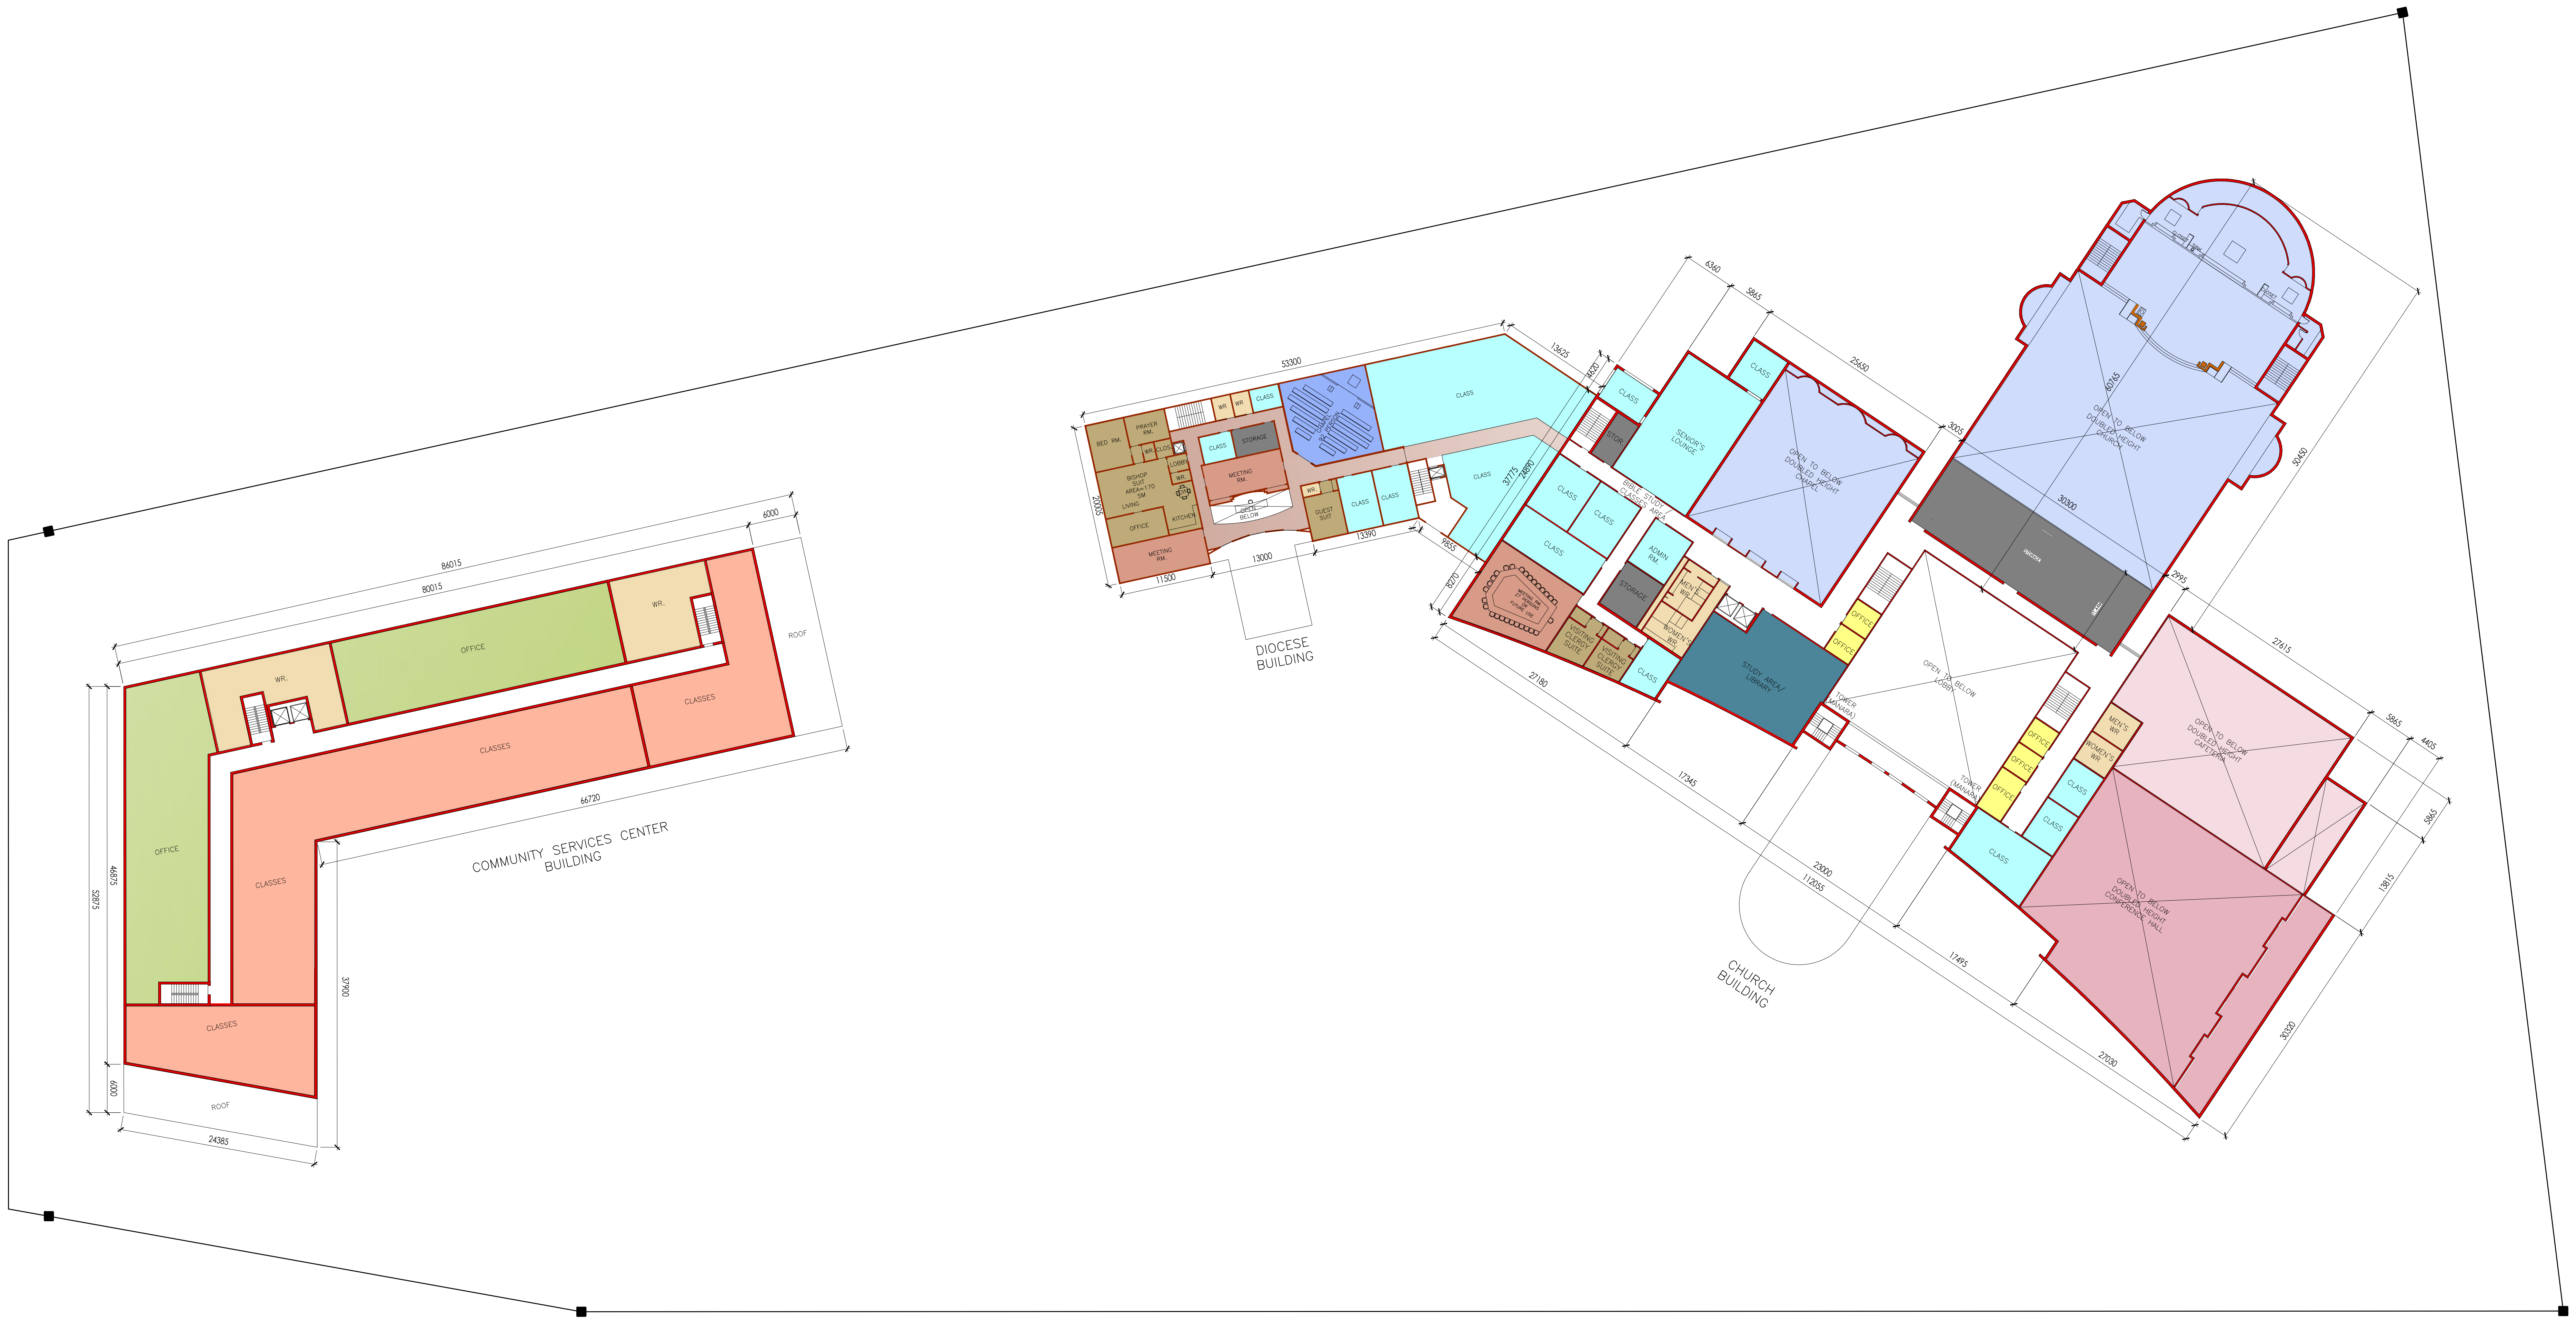
COMMUNITY SERVICES CENTER BUILDING
OFFICE
W.R.
CLASSES
ROOF
86015
80015
6000
66720
52875
46875
37900
24385
DIOCESE BUILDING
BED RM.
PRAYER RM.
BISHOP SUIT AREA=170 SM
LIVING
OFFICE
KITCHEN
MEETING RM.
LOBBY
CLOS.
DIN
WR
CLASS
STORAGE
CHAPEL 32 PERSON
OPEN BELOW
GUEST SUIT
53300
13625
20005
11500
13000
13390
9855
8270
37775
24890
4620
CHURCH BUILDING
STOR.
SENIOR'S LOUNGE
OPEN TO BELOW DOUBLED HEIGHT CHAPEL
BIBLE STUDY CLASSES AREA
ADMIN RM.
MEN'S WR.
WOMEN'S WR.
MEETING RM. 27 PERSONS OR FUTURE USE
VISITING CLERGY SUITE
STUDY AREA/ LIBRARY
OFFICE
OPEN TO BELOW LOBBY
TOWER (MANARA)
OPEN TO BELOW DOUBLED HEIGHT CHURCH
OPEN TO BELOW DOUBLED HEIGHT CAFETERIA
OPEN TO BELOW DOUBLED HEIGHT CONFERENCE HALL
CLOSET
SINK
6360
5865
25650
3005
60765
30300
50450
2995
27615
5865
4405
5865
13815
30320
27030
17495
23000
112055
17345
27180

SECOND FLOOR PLAN

SCALE : 1:500

CHURCH AND DIOCESE BUILDING 2ND FLOOR CALCULATIONS:		PARKING RATIO APPLIED REQ.	PARKING REQ.
TOTAL 2ND FLOOR AREA	= 3,141 SQ.M.		
⬜ CORRIDORS, LOBBIES, STAIRS, ELEVATORS ETC..	= 750 SQ.M.		
🟦 WORSHIP AREA (DIOCESE CHAPEL)	= 118 SQ.M.	10.0 / 100	12
🟦 CLASSROOM AREA	= 1,058 SQ.M.	1.0 / 100	11
🟨 W.R. AREAS	= 124 SQ.M.		
🟥 MEETING ROOM	= 218 SQ.M.	3.2 / 100	7
⬛ STORAGE AREA	= 345 SQ.M.		
🟦 CHURCH SERVICES AREA (LIBRARY)	= 205 SQ.M.	10.0 / 100	21
🟨 MANAGEMENT OFFICE AREA	= 71 SQ.M.	3.2 / 100	2
🟫 RESIDENTIAL AREA	= 252 SQ.M.	1 PER UNIT	2
COMMUNITY SERVICES CENTER BUILDING 2ND FLOOR CALCULATIONS:			
TOTAL 2ND FLOOR AREA	= 2,633 SQ.M.		
⬜ CORRIDORS, LOBBIES, STAIRS, ELEVATORS ETC..	= 466 SQ.M.		
🟧 OFFICE AREA	= 1,195 SQ.M.	3.2 / 100	38
🟩 CLASSES	= 747 SQ.M.	1.0 / 100	7
🟨 W.R. AREAS	= 225 SQ.M.		

NORTH

- * THIS DRAWING IS THE PROPERTY OF THE ARCHITECT AND MAY NOT BE REPRODUCED WITHOUT WRITTEN PERMISSION.
- * DO NOT SCALE DRAWINGS, CONTRACTOR SHALL CHECK AND VERIFY ALL DIMENSIONS ON SITE AND REFER TO MANUFACTURER'S SPECIFICATIONS, INSTRUCTIONS AND CATALOGUES BEFORE PROCEEDING WITH THE WORK AND REPORT TO THE ARCHITECT ANY DISCREPANCIES.
- * THE ARCHITECT ACCEPT NO RESPONSIBILITY FOR THE PERFORMANCE OF ANY PRODUCT, MATERIAL, SYSTEM OR ASSEMBLY DESCRIBED HEREIN.
- * THIS DRAWING IS NOT VALID UNLESS SIGNED AND DATED BY THE ARCHITECT
- * THIS DRAWING IS NOT VALID FOR CONSTRUCTION UNLESS STAMPED " FOR CONSTRUCTION".
- * FOR OTHER DISCIPLINE'S INFORMATION, REFER TO CONSULTANTS DRAWINGS, IN CASE OF DISCREPANCY, CONSULTANT ENGINEER'S DRAWINGS SHALL SUPERSEDE THIS DRAWING.
- * CONTRACTOR TO COORDINATE AND READ THIS DRAWING IN CONJUNCTION WITH DETAILS/SPECS AND ALL OTHER CONSULTANT' DRAWINGS AND SHALL SUBMIT SHOP DRAWINGS AND/OR SAMPLES TO OWNER FOR APPROVAL PRIOR TO ORDERING,INSTALLING OR CONSTRUCTING.

NO	DESCRIPTION	DATE
1	FOR REVIEW	JUNE 6,19

PROJECT TITLE:

**ST. MARK
AND ST. DEMIANA
CHURCH**

CLIENT:

**COPTIC ORTHODOX
CHURCH**

AT NINTH LINE
MISSISSAUGA, ON

Project No.	**2019.01**	**Sheet No.**
Date	**FEB, 12,19**	**A-3**
Drawn By	**N.S.**	
Checked By	**N.S.**	
Scale	**AS NOTED**	