TOPOGRAPHIC SKETCH OF

DUNNWYN CENTRE
1590–1650 DUNDAS STREET EAST

CITY OF MISSISSAUGA

REGIONAL MUNICIPALITY OF PEEL

SCALE 1 : 400

R. AVIS SURVEYING INC.

METRIC : DISTANCES AND COORDINATES SHOWN ON THIS PLAN ARE IN METRES AND CAN BE CONVERTED TO FEET BY DIVIDING BY 0.3048.

© COPYRIGHT: "NO PERSON MAY COPY, REPRODUCE, DISTRIBUTE OR ALTER THIS PLAN IN WHOLE OR IN PART WITHOUT THE WRITTEN PERMISSION OF R. AVIS, O.L.S."

NOTES AND LEGEND

ELEVATIONS SHOWN HEREON ARE GEODETIC AND ARE REFERRED TO CITY OF BENCH MARK No. 0011965U548, HAVING AN ELEVATION = 121.781 metres.

AD SIGN	DENOTES ADVERTISEMENT SIGN
(B)	DENOTES BOTTOM OF CURB
BF	DENOTES BOARD FENCE
BMH	DENOTES BELL MANHOLE
BO	DENOTES BOLLARD
BP	DENOTES BELL BOX
CB	DENOTES CATCH BASIN
C. BOX	DENOTES COMMUNICATION BOX
C. DUCT	DENOTES COMMUNICATION DUCT
CLF	DENOTES CHAIN LINK FENCE
CONC.	DENOTES CONCRETE
CP	DENOTES CONCRETE PIN
CBX	DENOTES COMMUNICATION BOX
C.DUCT	DENOTES COMMUNICATION DUCT
CRW	DENOTES CONCRETE RETAINING WALL
CSW	DENOTES CONCRETE SIDEWALK
DICB	DENOTES DITCH INLET CATCH BASIN
DS	DENOTES DOOR SILL
EHW	DENOTES ELECTRIC HANDWELL
FH	DENOTES FIRE HYDRANT
GM	DENOTES GAS MAIN
GS	DENOTES GUIDE SIGN
GVK	DENOTES GAS VALVE KEY
HBP	DENOTES HYDRO BELL POLE
HGW	DENOTES HYDRO GUY WIRE
HLS	DENOTES HYDRO LIGHT STANDARD
HP	DENOTES HYDRO POLE
HR	DENOTES HAND RAIL
ILS	DENOTES INTERLOCKING STONE
IV	DENOTES IRRIGATION VALVE
LS	DENOTES LIGHT STANDARD
LSB	DENOTES LIGHT STANDARD BASE
MH	DENOTES MANHOLE
MW	DENOTES MONITORING WELL
MRE	DENOTES METER READING EQUIPMENT
MB	DENOTES MAIL BOX
OHW	DENOTES OVERHEAD WIRE
HW	DENOTES HAND WELL
SB	DENOTES SWITCH BOARD
SC	DENOTES SIAMESE CONNECTION
TLS	DENOTES TRAFFIC LIGHT SIGN
(T)	DENOTES TOP OF CURB
TS	DENOTES TRAFFIC SIGN
WIF	DENOTES WROUGHT IRON FENCE
WS	DENOTES WARNING SIGN
WV	DENOTES WATER VALVE
0.10ø	DENOTES CONIFEROUS TREE WITH TRUNK DIAMETER 0.10 metres
0.10ø	DENOTES DECIDUOUS TREE WITH TRUNK DIAMETER 0.10 metres
00.000	DENOTES SPOT ELEVATION

– SURVEY WAS COMPLETED ON MARCH 23, 2019

R. AVIS SURVEYING INC.
SUITE 203
235 YORKLAND BOULEVARD
TORONTO, ONTARIO
M2J 4Y8
TEL.: (416) 490–8352 FAX: (416) 491–6206
www.ravissurveying.com

CHECKED BY : P.R., O.L.S.
CALCULATED BY : IF
DRAWN BY : IF
PROJECT No. : 3197–11
DRAWING No. : 3197–11T.DWG

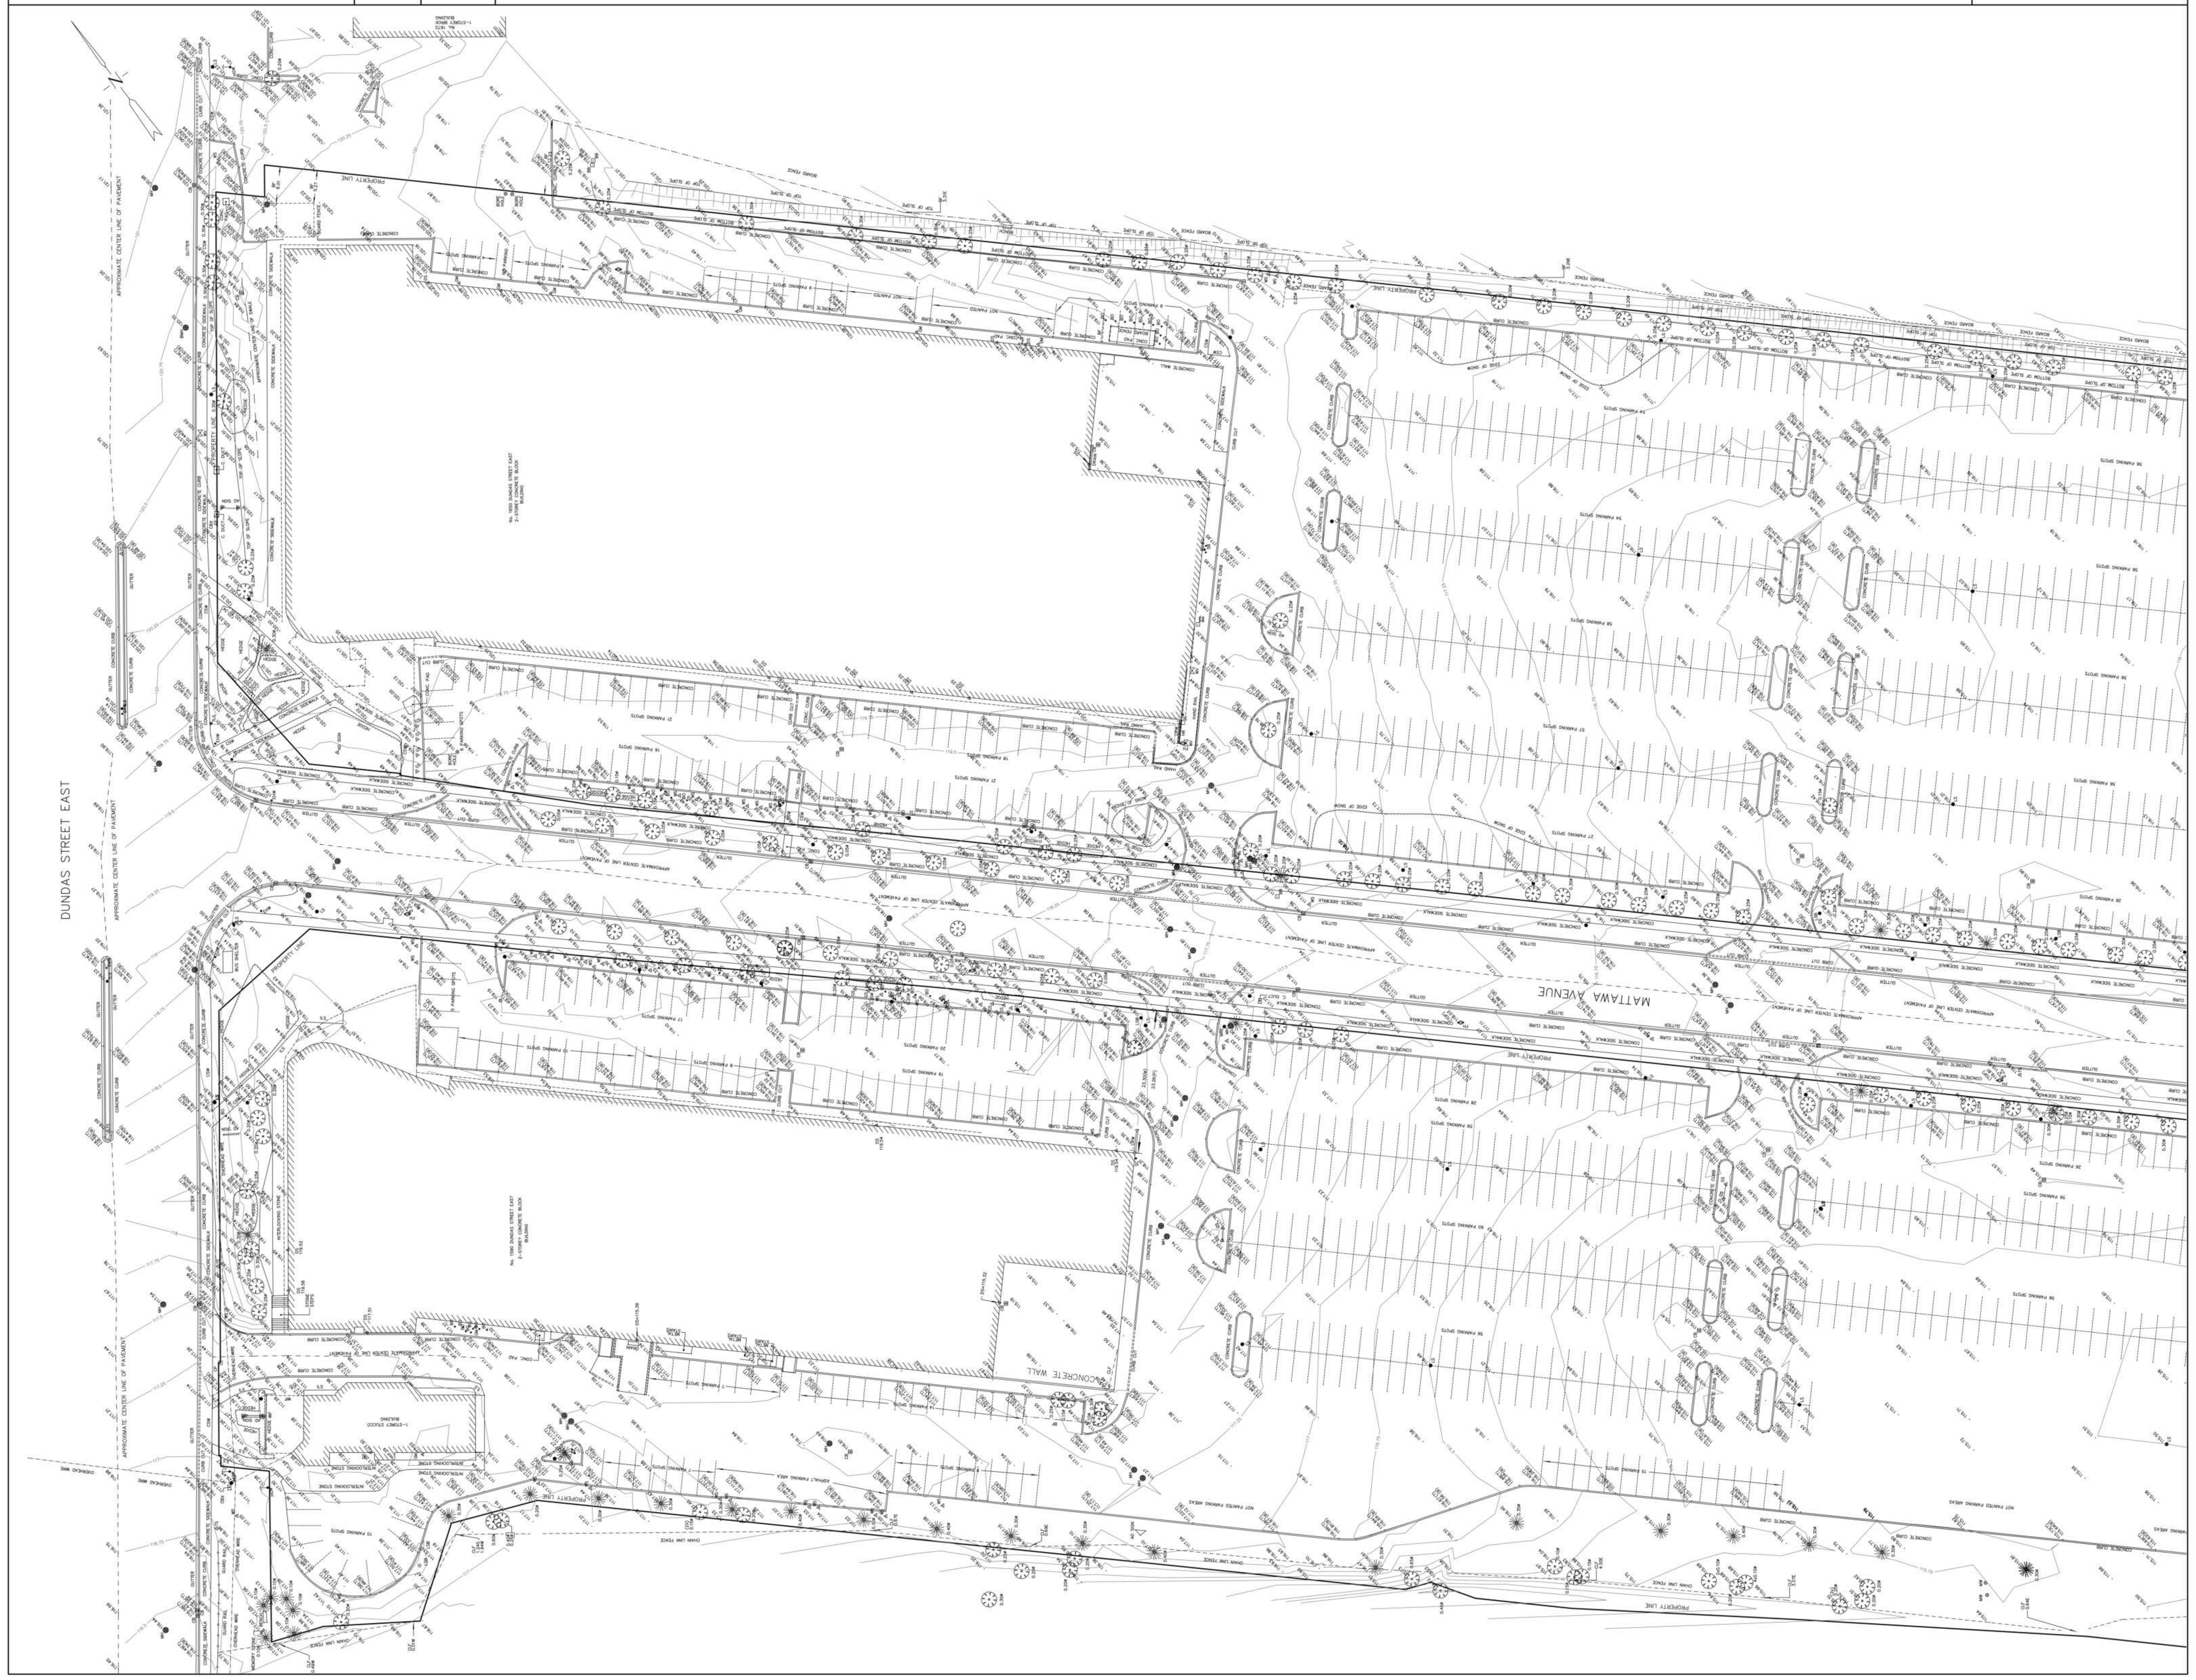

DUNDAS STREET EAST
MATTAWA AVENUE
APPROXIMATE CENTER LINE OF PAVEMENT
PROPERTY LINE
No. 1650 DUNDAS STREET EAST 2-STOREY CONCRETE BLOCK BUILDING
No. 1590 DUNDAS STREET EAST 2-STOREY CONCRETE BLOCK BUILDING
1-STOREY STUCCO BUILDING
CONCRETE WALL
CHAIN LINK FENCE
BOARD FENCE
56 PARKING SPOTS
54 PARKING SPOTS
58 PARKING SPOTS
57 PARKING SPOTS
60 PARKING SPOTS
28 PARKING SPOTS
26 PARKING SPOTS
21 PARKING SPOTS
18 PARKING SPOTS
20 PARKING SPOTS
19 PARKING SPOTS
17 PARKING SPOTS
15 PARKING SPOTS
10 PARKING SPOTS
NOT PAINTED PARKING AREAS
ASPHALT PARKING AREA
BUS SHELTER

COPYRIGHT RESERVED. THIS DESIGN AND DRAWINGS ARE THE EXCLUSIVE PROPERTY OF THE DESIGNER AND CANNOT BE USED FOR ANY PURPOSE WITHOUT THE WRITTEN CONSENT OF THE DESIGNER.

THIS DRAWING IS NOT TO BE USED FOR CONSTRUCTION UNTIL ISSUED FOR THAT PURPOSE BY THE DESIGNER.

PRIOR TO COMMENCEMENT OF THE WORK THE CONTRACTOR SHALL VERIFY ALL DIMENSIONS, DATUMS AND LEVELS TO IDENTIFY ANY ERRORS AND OMISSIONS; ASCERTAIN ANY DISCREPANCIES BETWEEN THIS DRAWING AND THE FULL CONTRACT DOCUMENTS; AND BRING THESE ITEMS TO THE ATTENTION OF THE OWNERS FOR CLARIFICATION.

NO.	DATE	REVISION/ COMMENT
1	2022-07-29	Issued for ZBA/OPA

NOTES

SvN

110 Adelaide St. E.
Toronto, ON
M5C 1K9
info@svn-ap.com
416.593.6499

ONTARIO ASSOCIATION OF ARCHITECTS
ANDREW SINCLAIR
LICENCE
6692

DUNDAS & MATTAWA
1580-1590 and 1650 Dundas Street East
Mississauga, Ontario
Hazelview Investments

TOPOGRAPHIC SURVEY -PART I

PROJECT	42075_1	DRAWN	SvN
SCALE		CHECKED	SvN
DATE	11/21/16	PLOTTED	2022-07-26 12:44:34 PM

A004a