TOPOGRAPHIC SKETCH OF

DUNNWYN CENTRE
1590–1650 DUNDAS STREET EAST

CITY OF MISSISSAUGA

REGIONAL MUNICIPALITY OF PEEL

SCALE 1 : 400

R. AVIS SURVEYING INC.

METRIC : DISTANCES AND COORDINATES SHOWN ON THIS PLAN ARE IN METRES AND CAN BE CONVERTED TO FEET BY DIVIDING BY 0.3048.

©COPYRIGHT: "NO PERSON MAY COPY, REPRODUCE, DISTRIBUTE OR ALTER THIS PLAN IN WHOLE OR IN PART WITHOUT THE WRITTEN PERMISSION OF R. AVIS, O.L.S."

NOTES AND LEGEND

ELEVATIONS SHOWN HEREON ARE GEODETIC AND ARE REFERRED TO CITY OF BENCH MARK No. 00119650/548, HAVING AN ELEVATION = 121.781 metres.

AD SIGN DENOTES ADVERTISEMENT SIGN
(B) DENOTES BOTTOM OF CURB
BF DENOTES BUILDING FACE
BWH DENOTES BULL WHEELE
BO DENOTES BOLLARD
CB DENOTES BELL BOX
DB DENOTES DRAIN BASIN
C. BOX DENOTES COMMUNICATION BOX
C. DUCT DENOTES COMMUNICATION DUCT
CL DENOTES CHAIN LINK FENCE
CONC. DENOTES CONCRETE
CP DENOTES COMMUNICATION PIN
CBX DENOTES COMMUNICATION BOX
C DUCT DENOTES COMMUNICATION DUCT
CRW DENOTES CONCRETE RETAINING WALL
CSW DENOTES CONCRETE SIDEWALK
DICB DENOTES DITCH INLET CATCH BASIN
DOS DENOTES DOOR SILL
EHW DENOTES ELECTRIC HANDWELL
FH DENOTES FIRE HYDRANT
GM DENOTES GAS METER
GS DENOTES GUIDE SIGN
GVK DENOTES GAS VALVE KEY
HEDGE DENOTES HEDGE BELLYTOTALE
HGW DENOTES HYDRO GUY WIRE
HLS DENOTES HYDRO LIGHT STANDARD
HP DENOTES HYDRO POLE
HR DENOTES HAND RAIL
IJ DENOTES INTERLOCKING STONE
JP DENOTES JOINT POLE
LS DENOTES LIGHT STANDARD
LSB DENOTES LIGHT STANDARD BASE
MH DENOTES MANHOLE
MW DENOTES MONITORING WELL
MWEP DENOTES METER/PARKING EQUIPMENT
MB DENOTES MAIL BOX
OHW DENOTES OVERHEAD WIRE
HW DENOTES HANDWELL
SB DENOTES SWITCH BOARD
SC DENOTES SIAMESE CONNECTION
TLS DENOTES TRAFFIC LIGHT SIGN
(T) DENOTES TOP OF CURB
TS DENOTES TRAFFIC SIGN
WIF DENOTES WROUGHT IRON FENCE
WS DENOTES WATER SIGN
WV DENOTES WATER VALVE

0.10ø DENOTES CONIFEROUS TREE WITH TRUNK DIAMETER 0.10 metres

0.10ø DENOTES DECIDUOUS TREE WITH TRUNK DIAMETER 0.10 metres

123.045 DENOTES SPOT ELEVATION

– SURVEY WAS COMPLETED ON MARCH 23, 2019

R. AVIS SURVEYING INC.
SUITE 203
235 YORKLAND BOULEVARD
TORONTO, ONTARIO
M2J 4Y8
TEL.: (416) 490-8352 FAX: (416) 491-6206
www.ravissurveying.com

CHECKED BY : P.R. O.L.S.	PROJECT No. : 3197-11
CALCULATED BY : JF	DRAWING No. : 3197-11T.DWG
DRAWN BY : JF	

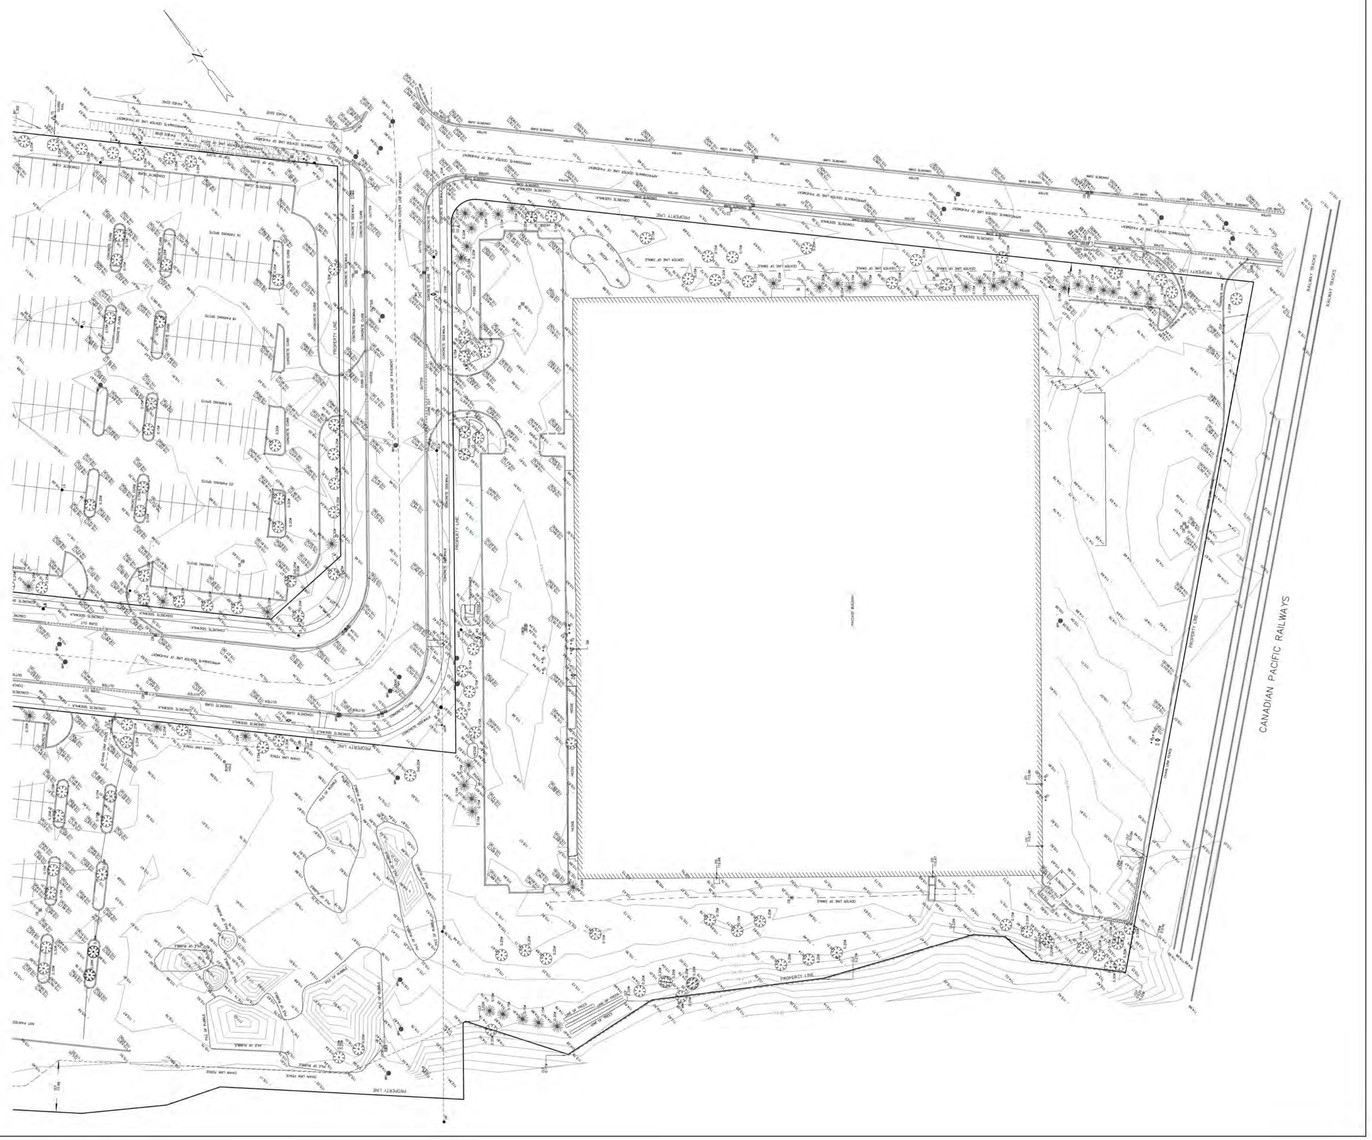

COPYRIGHT RESERVED. THIS DESIGN AND DRAWINGS ARE THE EXCLUSIVE PROPERTY OF THE DESIGNER AND CANNOT BE USED FOR ANY PURPOSE WITHOUT THE WRITTEN CONSENT OF THE DESIGNER.

THIS DRAWING IS NOT TO BE USED FOR CONSTRUCTION UNTIL ISSUED FOR THAT PURPOSE BY THE DESIGNER.

PRIOR TO COMMENCEMENT OF THE WORK THE CONTRACTOR SHALL VERIFY ALL DIMENSIONS, DATUMS AND LEVELS TO IDENTIFY ANY ERRORS AND OMISSIONS, ASCERTAIN ANY DISCREPANCIES BETWEEN THIS DRAWING AND THE FULL CONTRACT DOCUMENTS AND BRING THESE ITEMS TO THE ATTENTION OF THE OWNERS FOR CLARIFICATION.

NO.	DATE	REVISION/ COMMENT
1	2022-07-29	Issued for ZBA/OPA

NOTES

SvN
ONTARIO ASSOCIATION OF ARCHITECTS
ANDREW SINCLAIR LICENCE 9592
110 Adelaide St. E.
Toronto, ON
M5C 1K9
info@svn-ap.com
416.593.6499

DUNDAS & MATTAWA
1580-1590 and 1650 Dundas Street East
Mississauga, Ontario
Hazelview Investments

TOPOGRAPHIC SURVEY - PART II

PROJECT	42075_1	DRAWN	SvN
SCALE		CHECKED	SvN
DATE	03/24/21	PLOTTED	2022-07-26 12:44:37 PM

A004b