




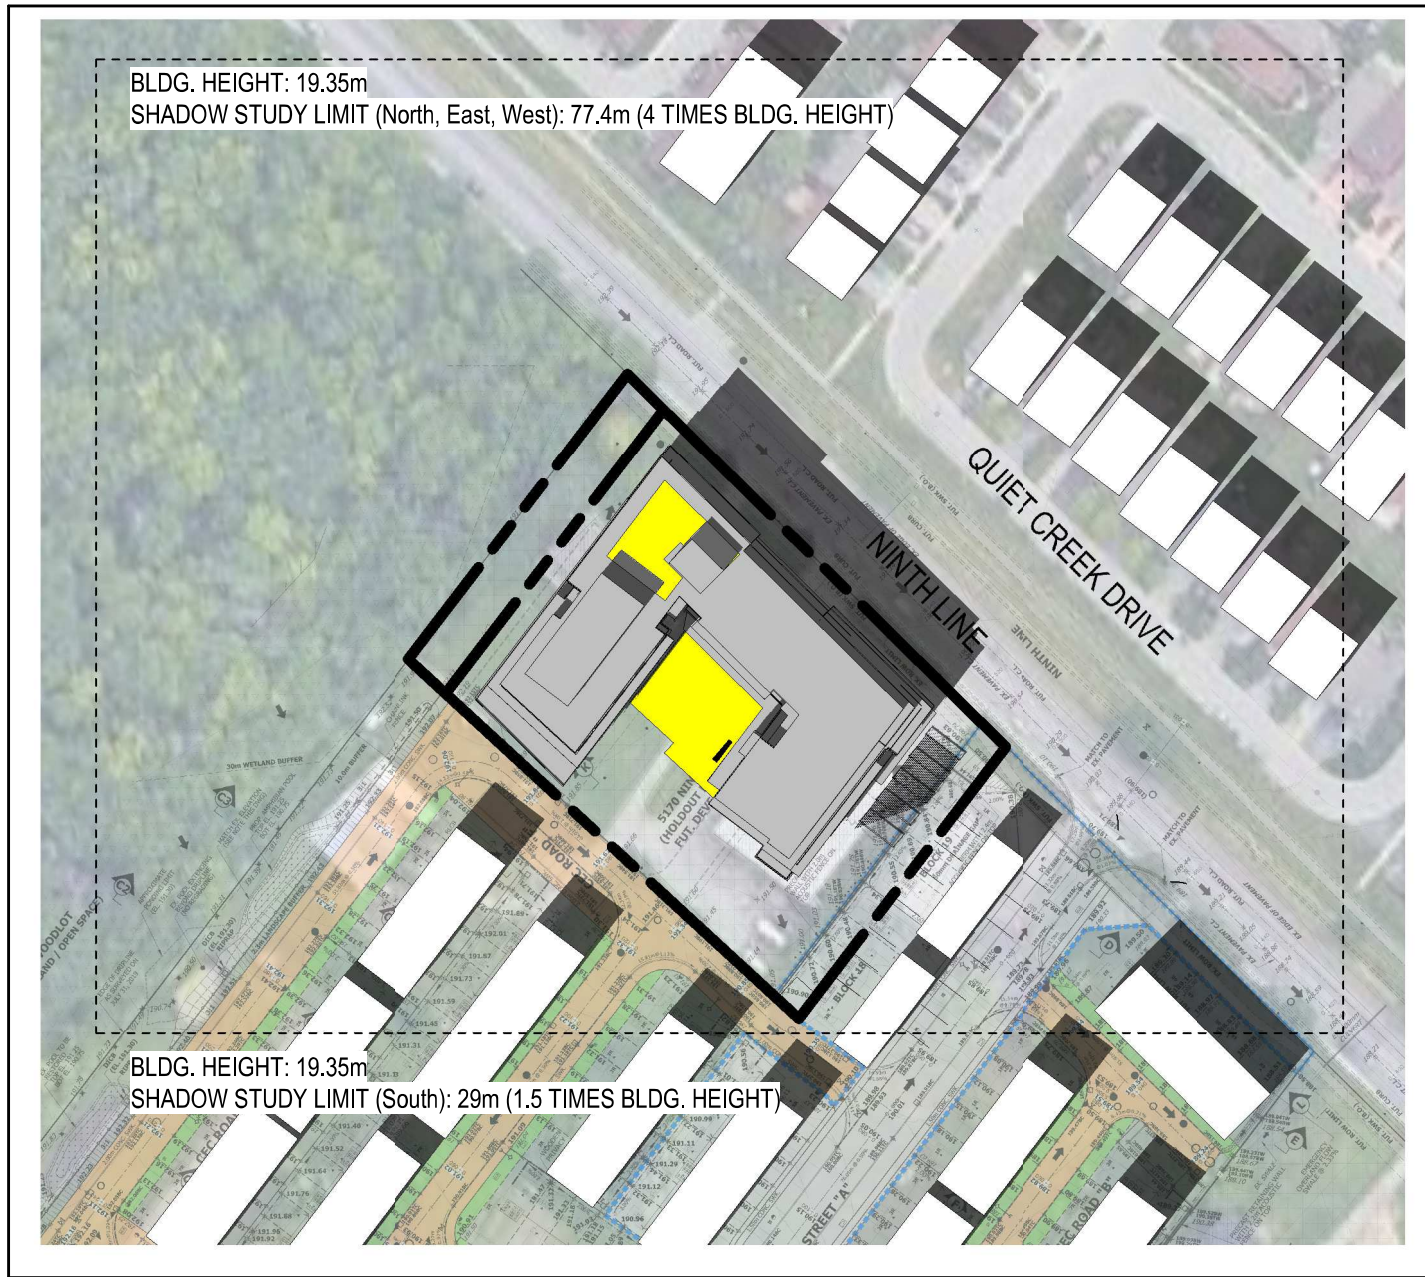


March/September 21 @ 15:12 8
1 : 1500 A702

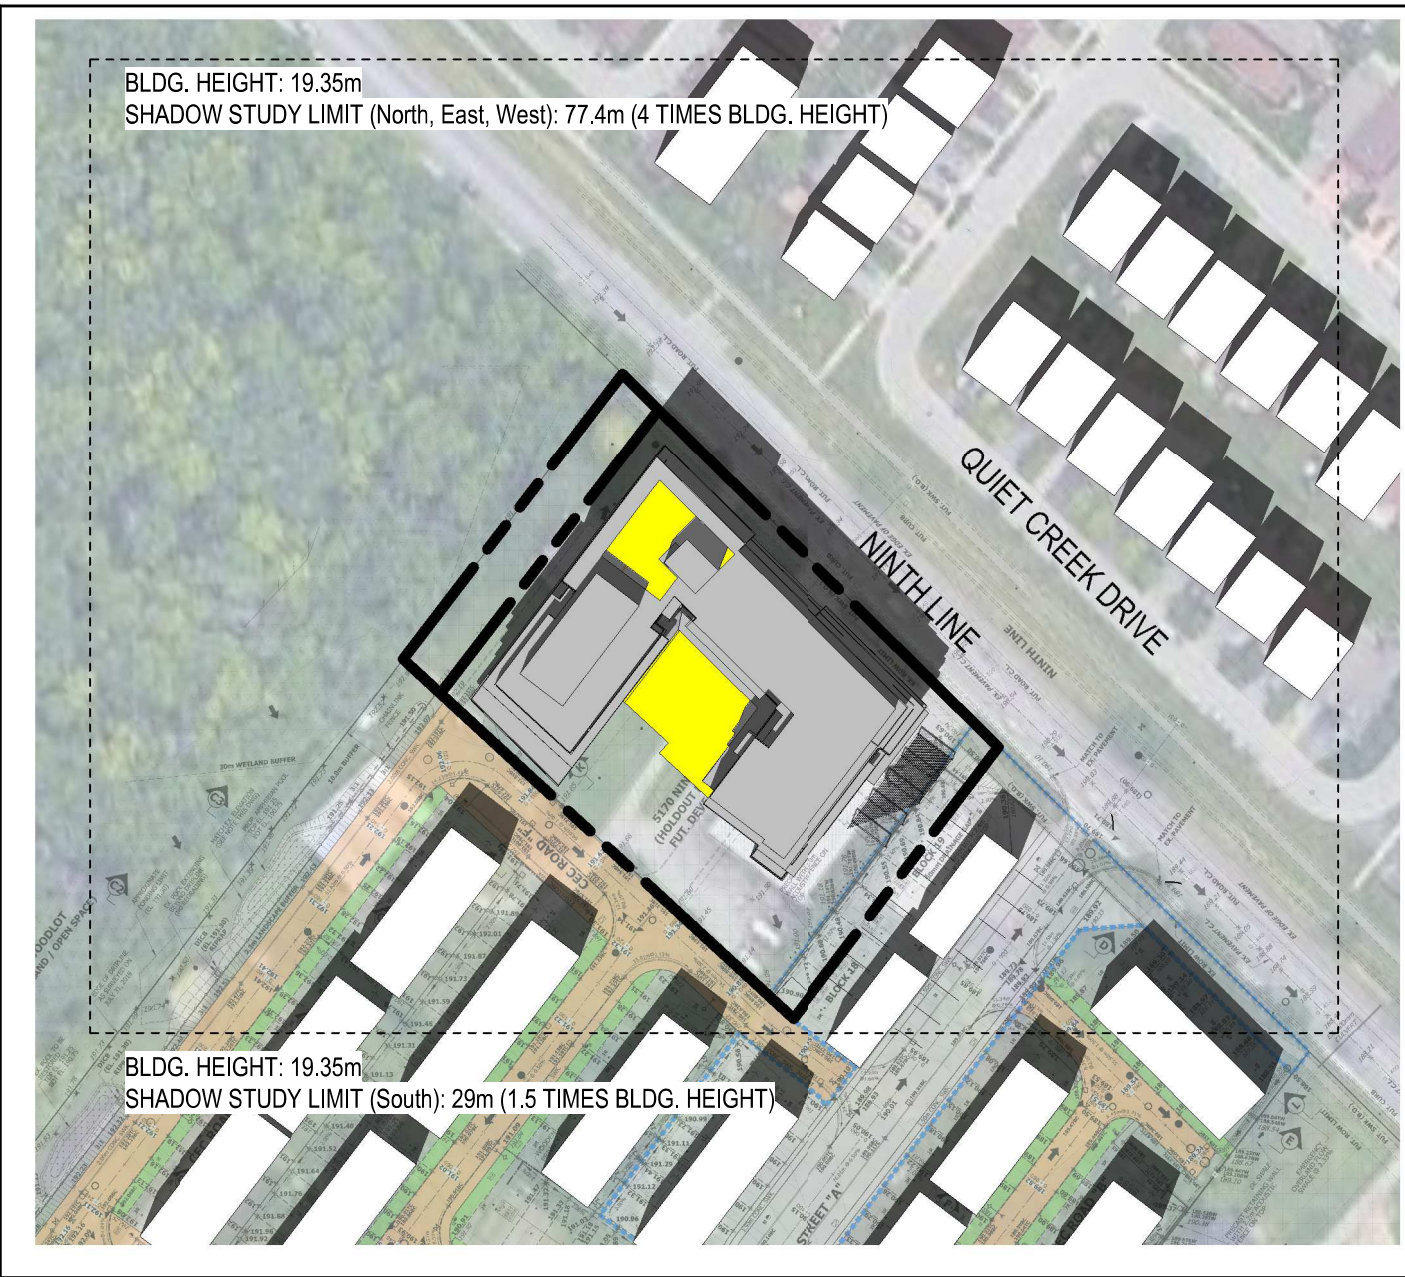


March/September 21 @ 14:12 7
1 : 1500 A702

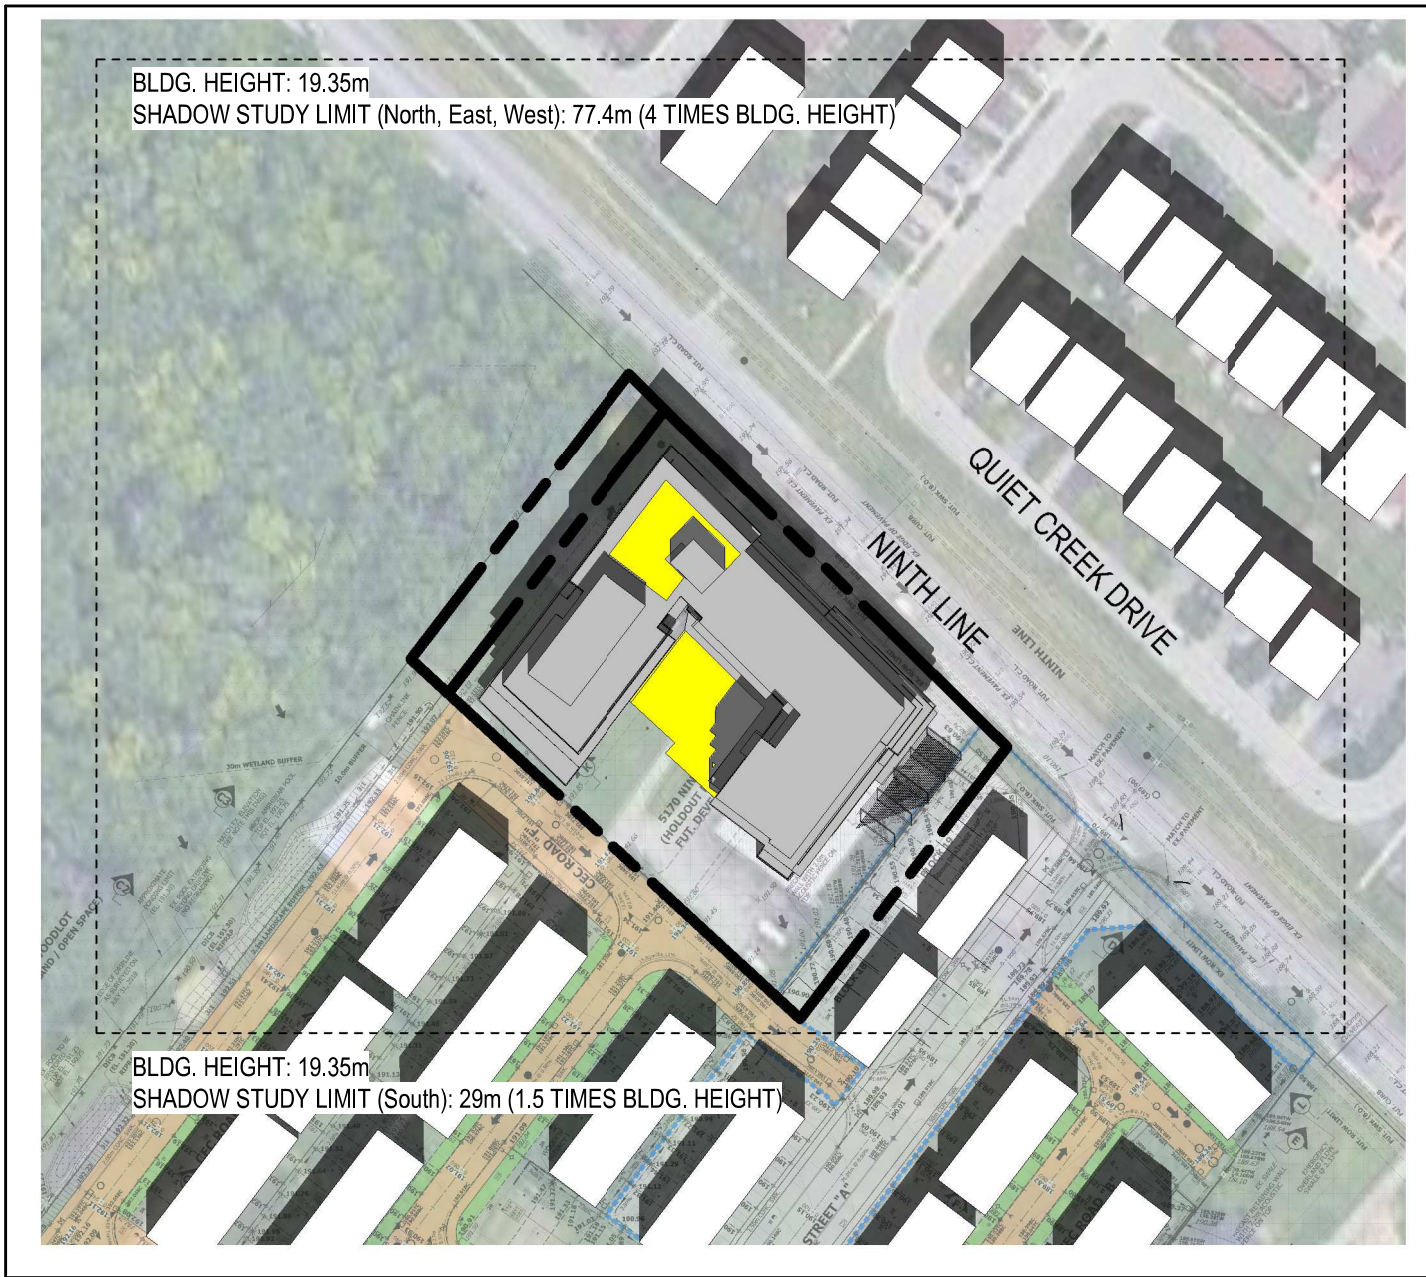

March/September 21 @ 13:12 10
1 : 1500 A702

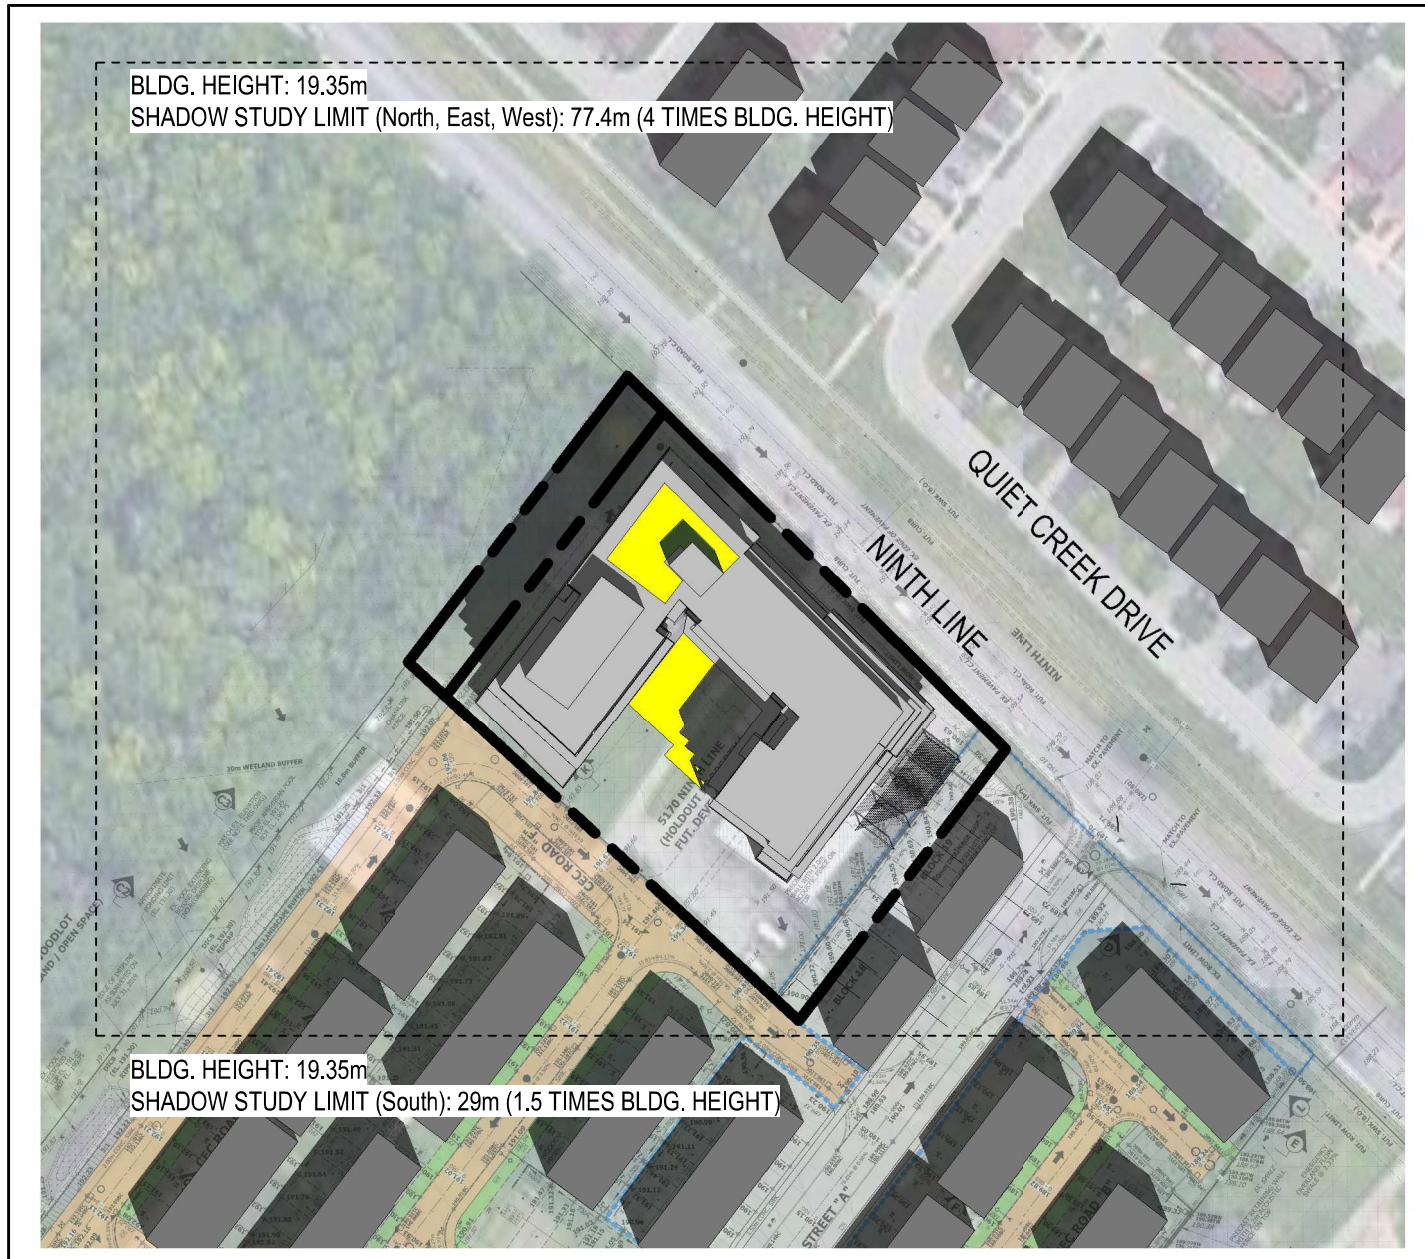

March/September 21 @ 12:12 6
1 : 1500 A702

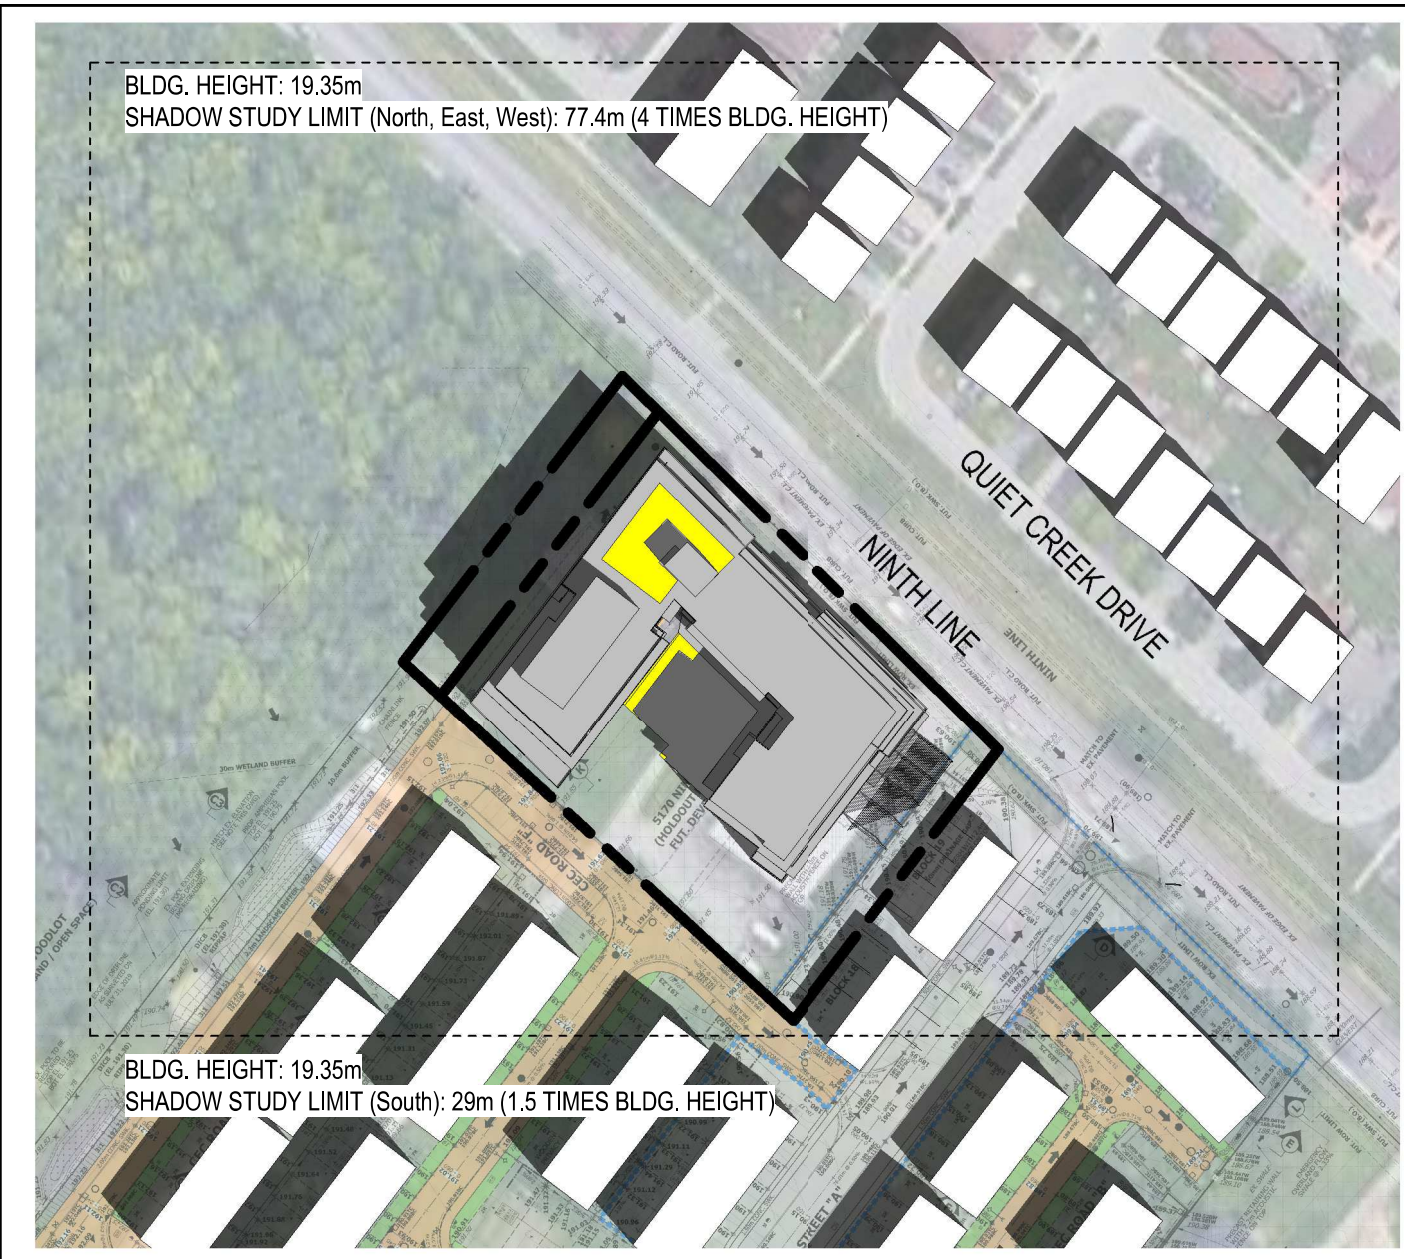


March/September 21 @ 11:12 5
1 : 1500 A702




March/September 21 @ 10:12 4
1 : 1500 A702



March/September 21 @ 09:12 3
1 : 1500 A702

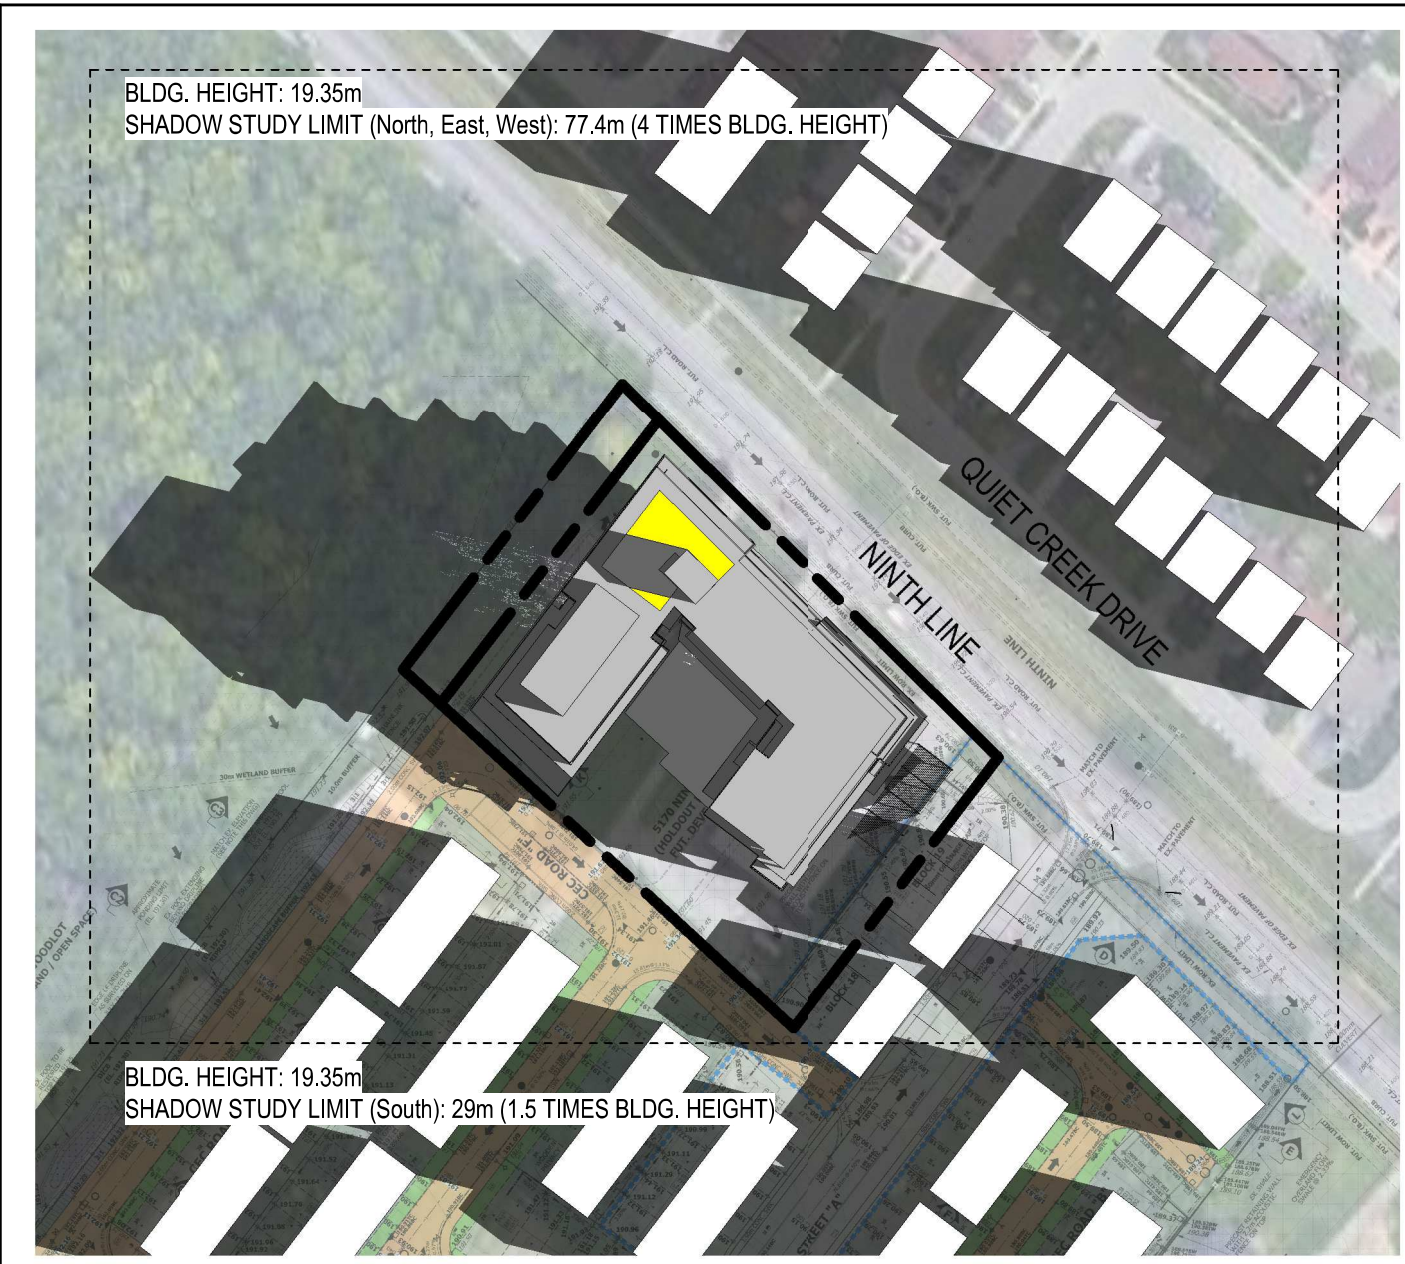

March/September 21 @ 08:35 2
1 : 1500 A702

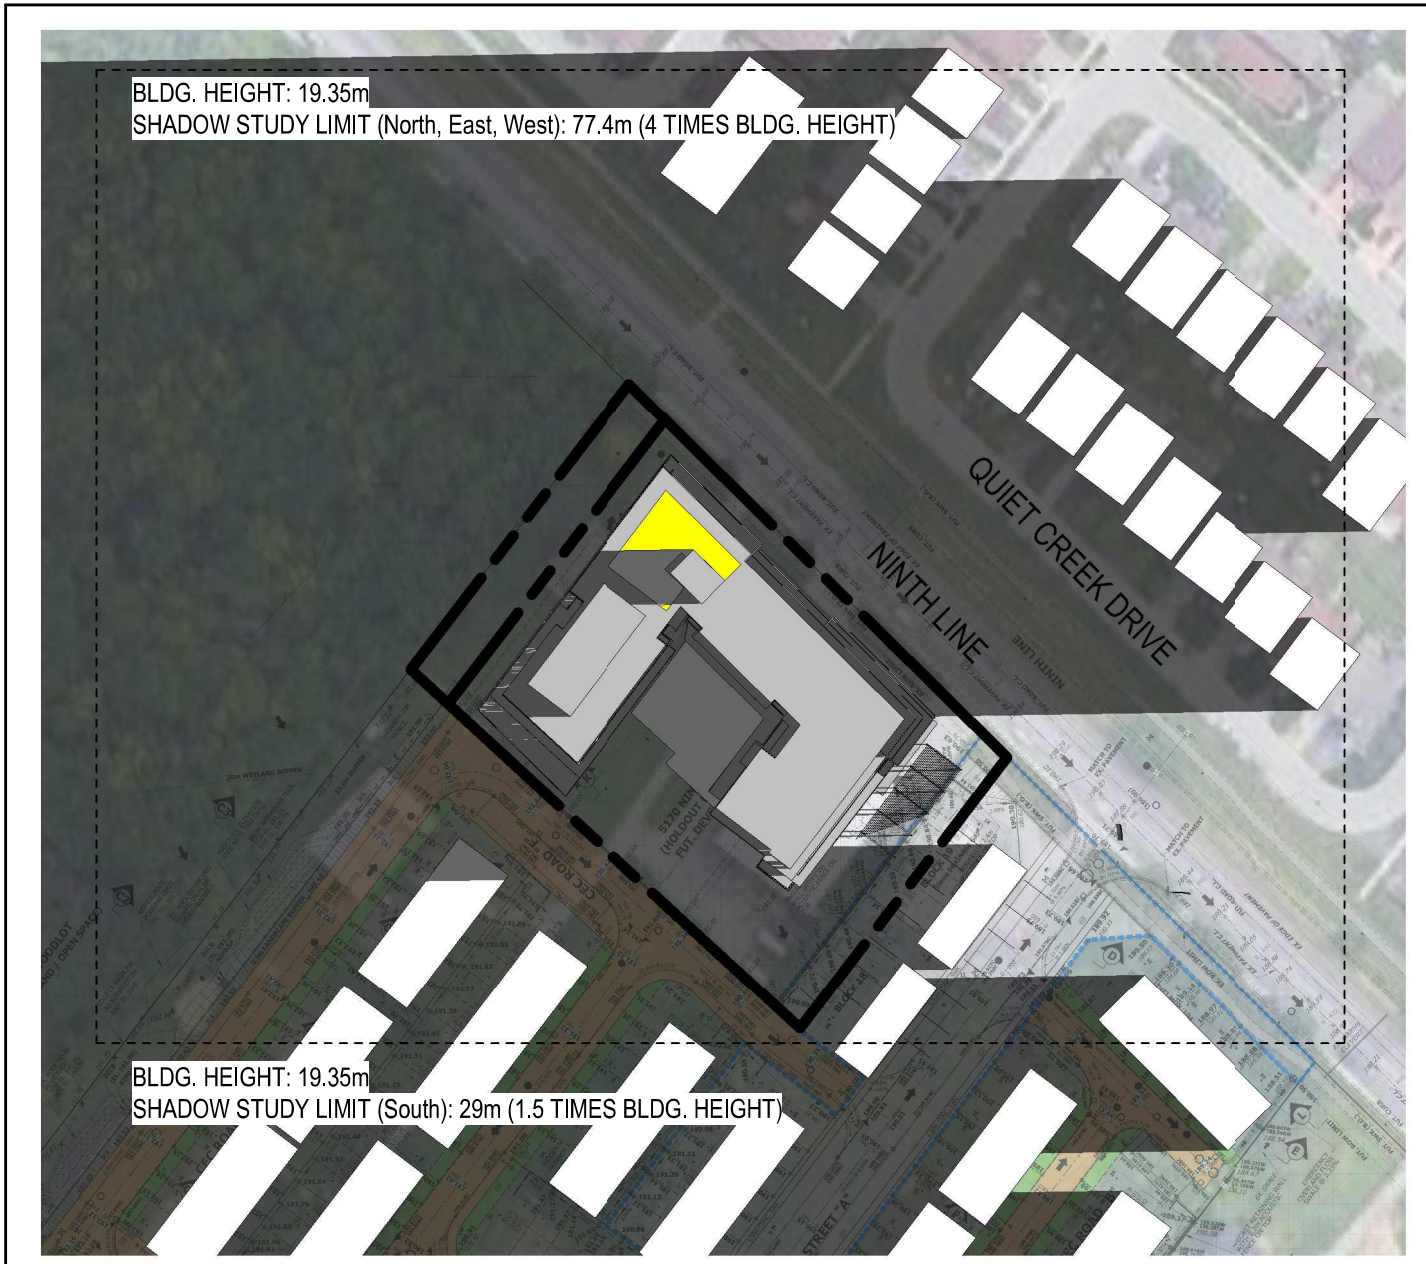

March/September 21 @ 07:05 1
1 : 1500 A702

SUN ANGLES:
Sun Angles are based on the latitude and longitude of Mississauga, Ontario, Canada as defined in the software.

Latitude: 43°35' 20"N
Longitude: 79°38' 40"W

Time Zone: Eastern Standard Time (EST)
Standard Time: UT -5 hours
Daylight Time: UT -4 hours

UT denotes Universal Time (i.e. Greenwich Mean Time)

Software Used:
Autodesk Revit 2021

Shadow Study on **September 21**
Sun Shadow Timing: September 21
from 1.5 hours after sunrise to 1.5 hours before sunset.

LOCAL TIME EDT:

07:05
08:35
09:12
10:12
11:12
12:12
13:12
14:12
15:12
16:12
17:12
17:48
19:18

COMMENTS:

Rise
Rise +1.5 hours
SN -4 hours
SN -3 hours
SN -2 hours
SN -1 hour
Solar Noon (SN)
SN +1 hour
SN +2 hours
SN +3 hours
SN +4 hours
Set -1.5 hours
Set

02	2022-08-16	Rezoning Submission
01	2021-11-05	Rezoning Submission
No.:	Date:	Description:

ANY UNAUTHORIZED ALTERATION, PUBLICATION, COPYING OR USE OF THE DRAWING WITHOUT THE WRITTEN CONSENT FROM ZOI IS STRICTLY PROHIBITED AND SHALL BE DEEMED AN INFRINGEMENT UNDER THE COPYRIGHT ACT.
ZOI RESERVES ALL PROPERTY RIGHTS IN AND TO THE DIGITAL DATA INCLUDING COPYRIGHT.

Architects:

ZO1



Client:

BRANTHAVEN

Project:
Proposed Residential Development - 5160-5170 Ninth Line, Mississauga
Enter address

Drawing Title:

Shadow Study - March / September

Scale:	1 : 1500	Drawn by:	J.C.
Checked by:	B.C. & D.L.	Project No.:	21014
Date:	2022-08-16	Drawing No.:	A702