









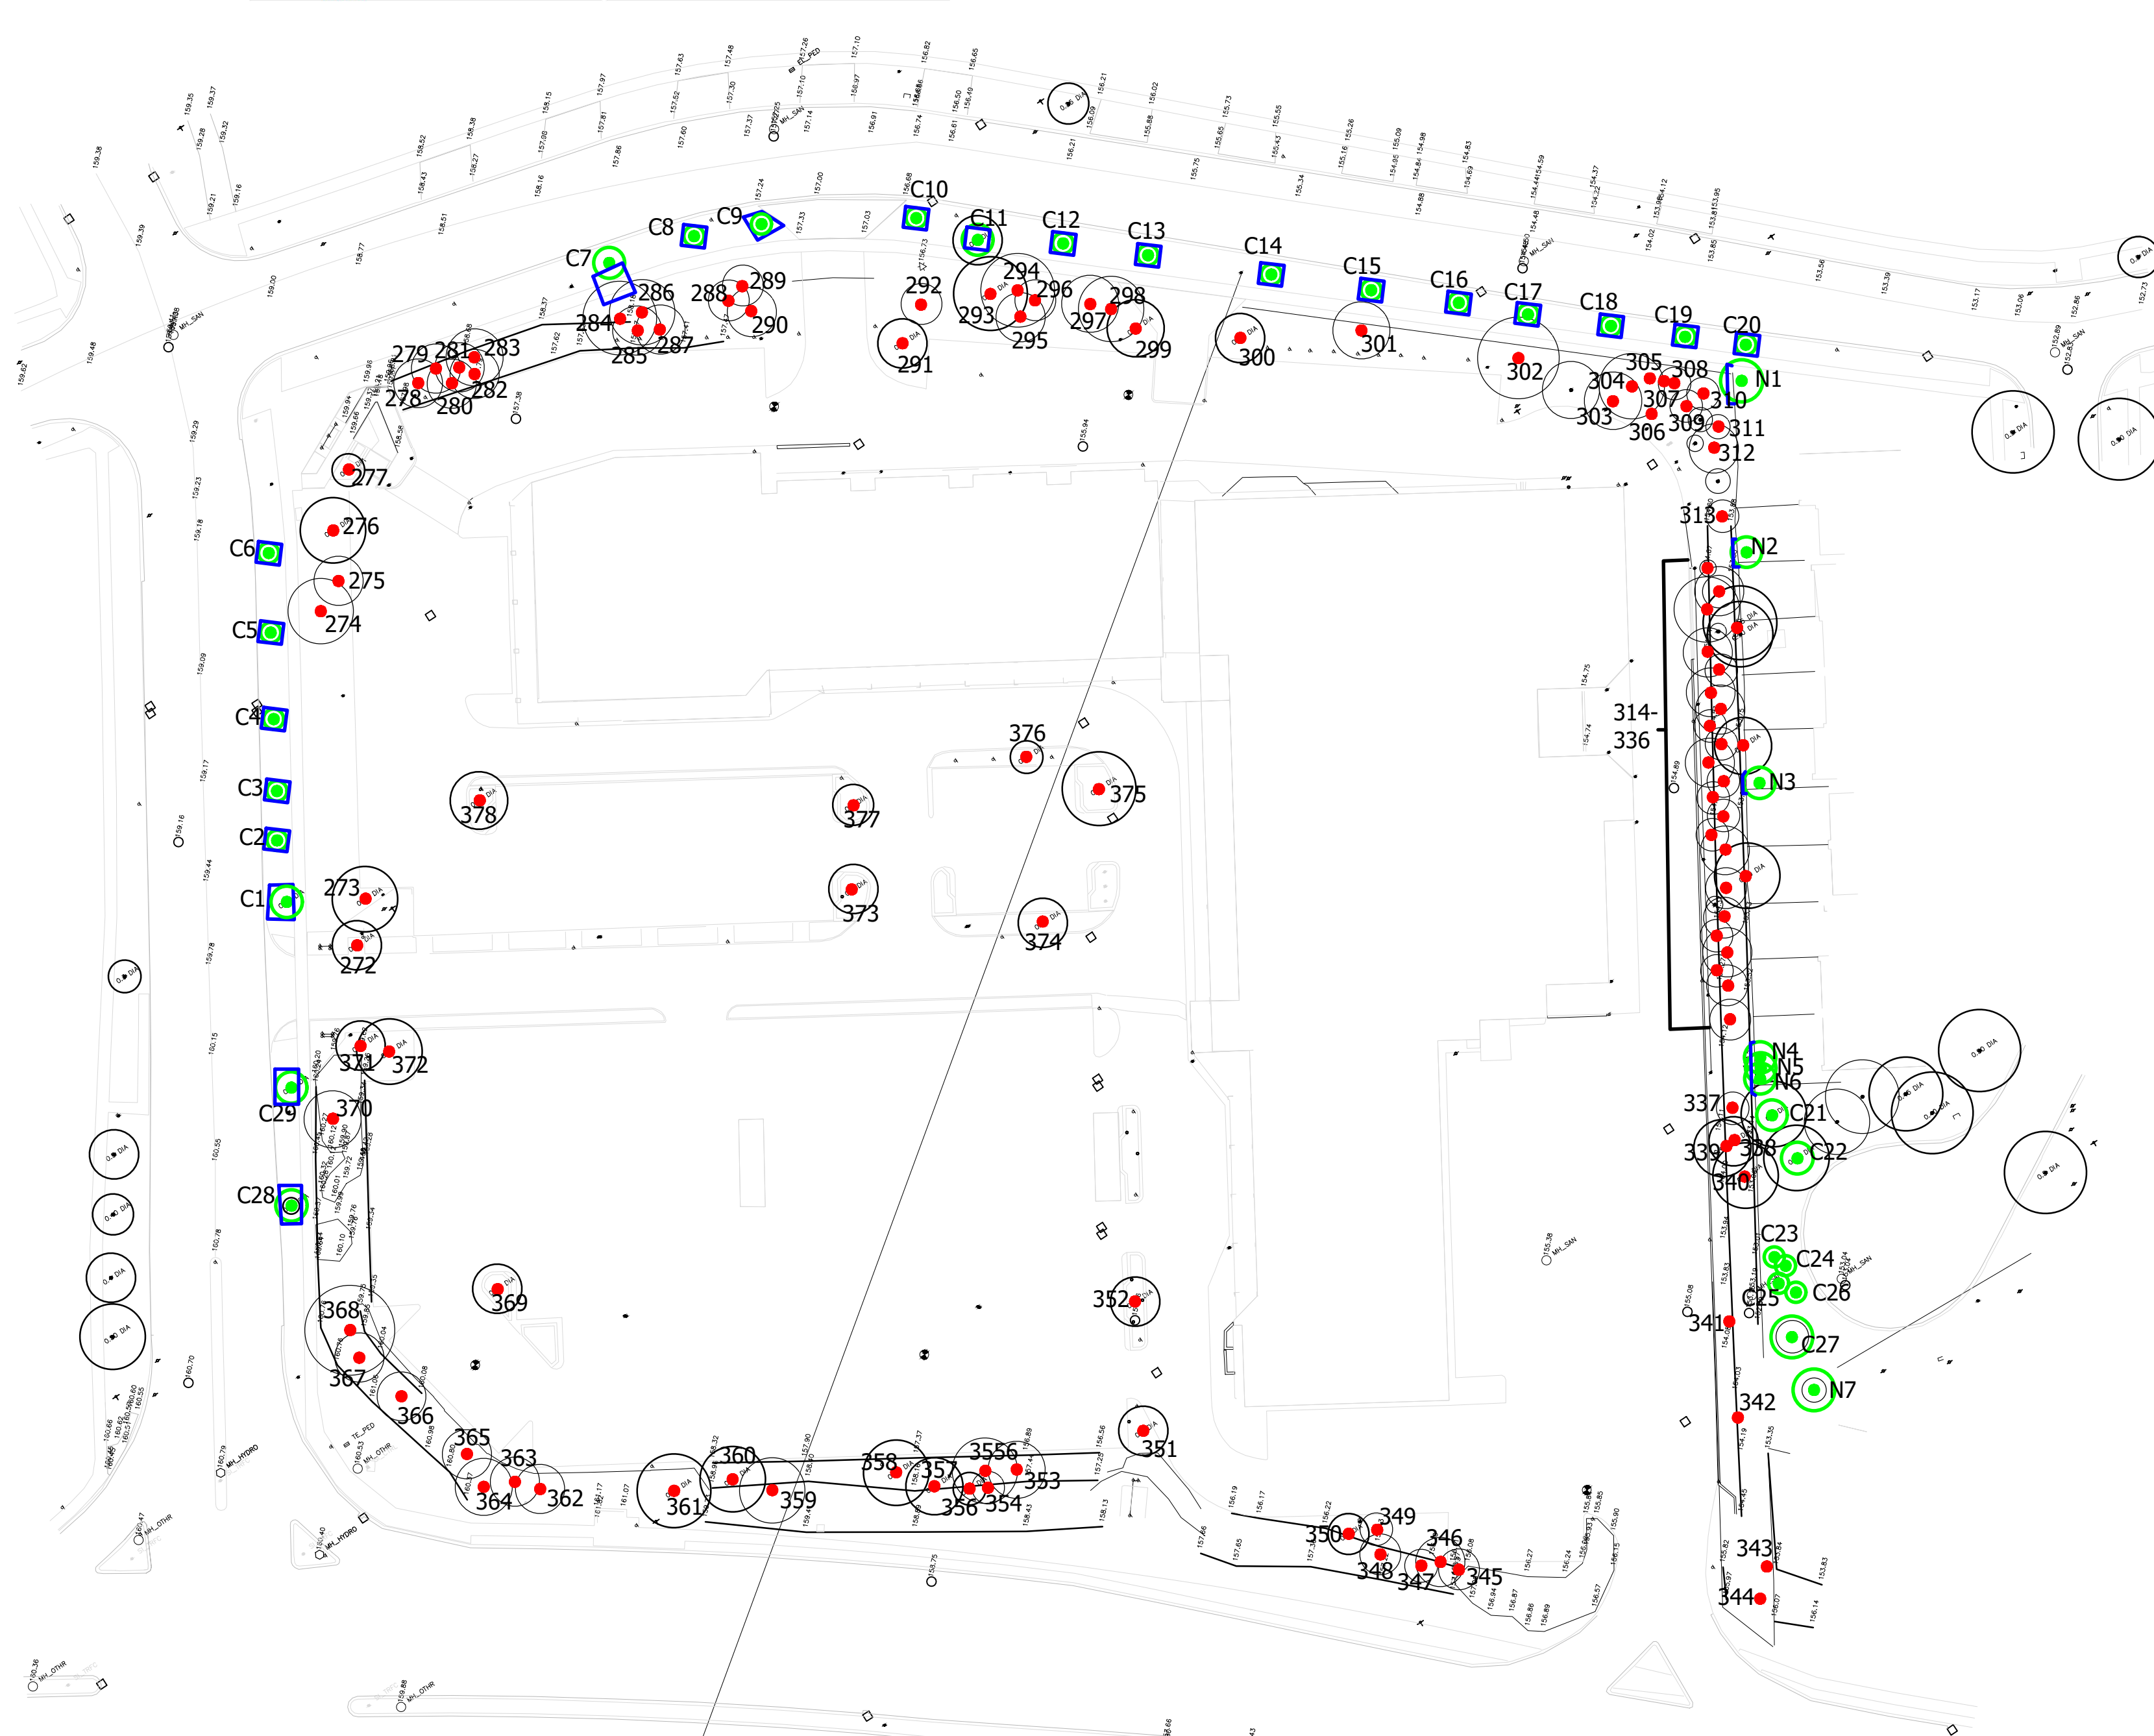

# LEGEND

- Regulated tree to be preserved
- Regulated tree to be removed
- Prescribed TPZ
- Proposed tree protection hoarding

# KEY MAP



|                                    |            |
|------------------------------------|------------|
| Direction                          | Drawing    |
| Scale                              | Date       |
| 1:500                              | 07/25/2022 |
| File No                            | 21085      |
| Project Name                       |            |
| 4099 Erin Mills Pkwy – Mississauga |            |