


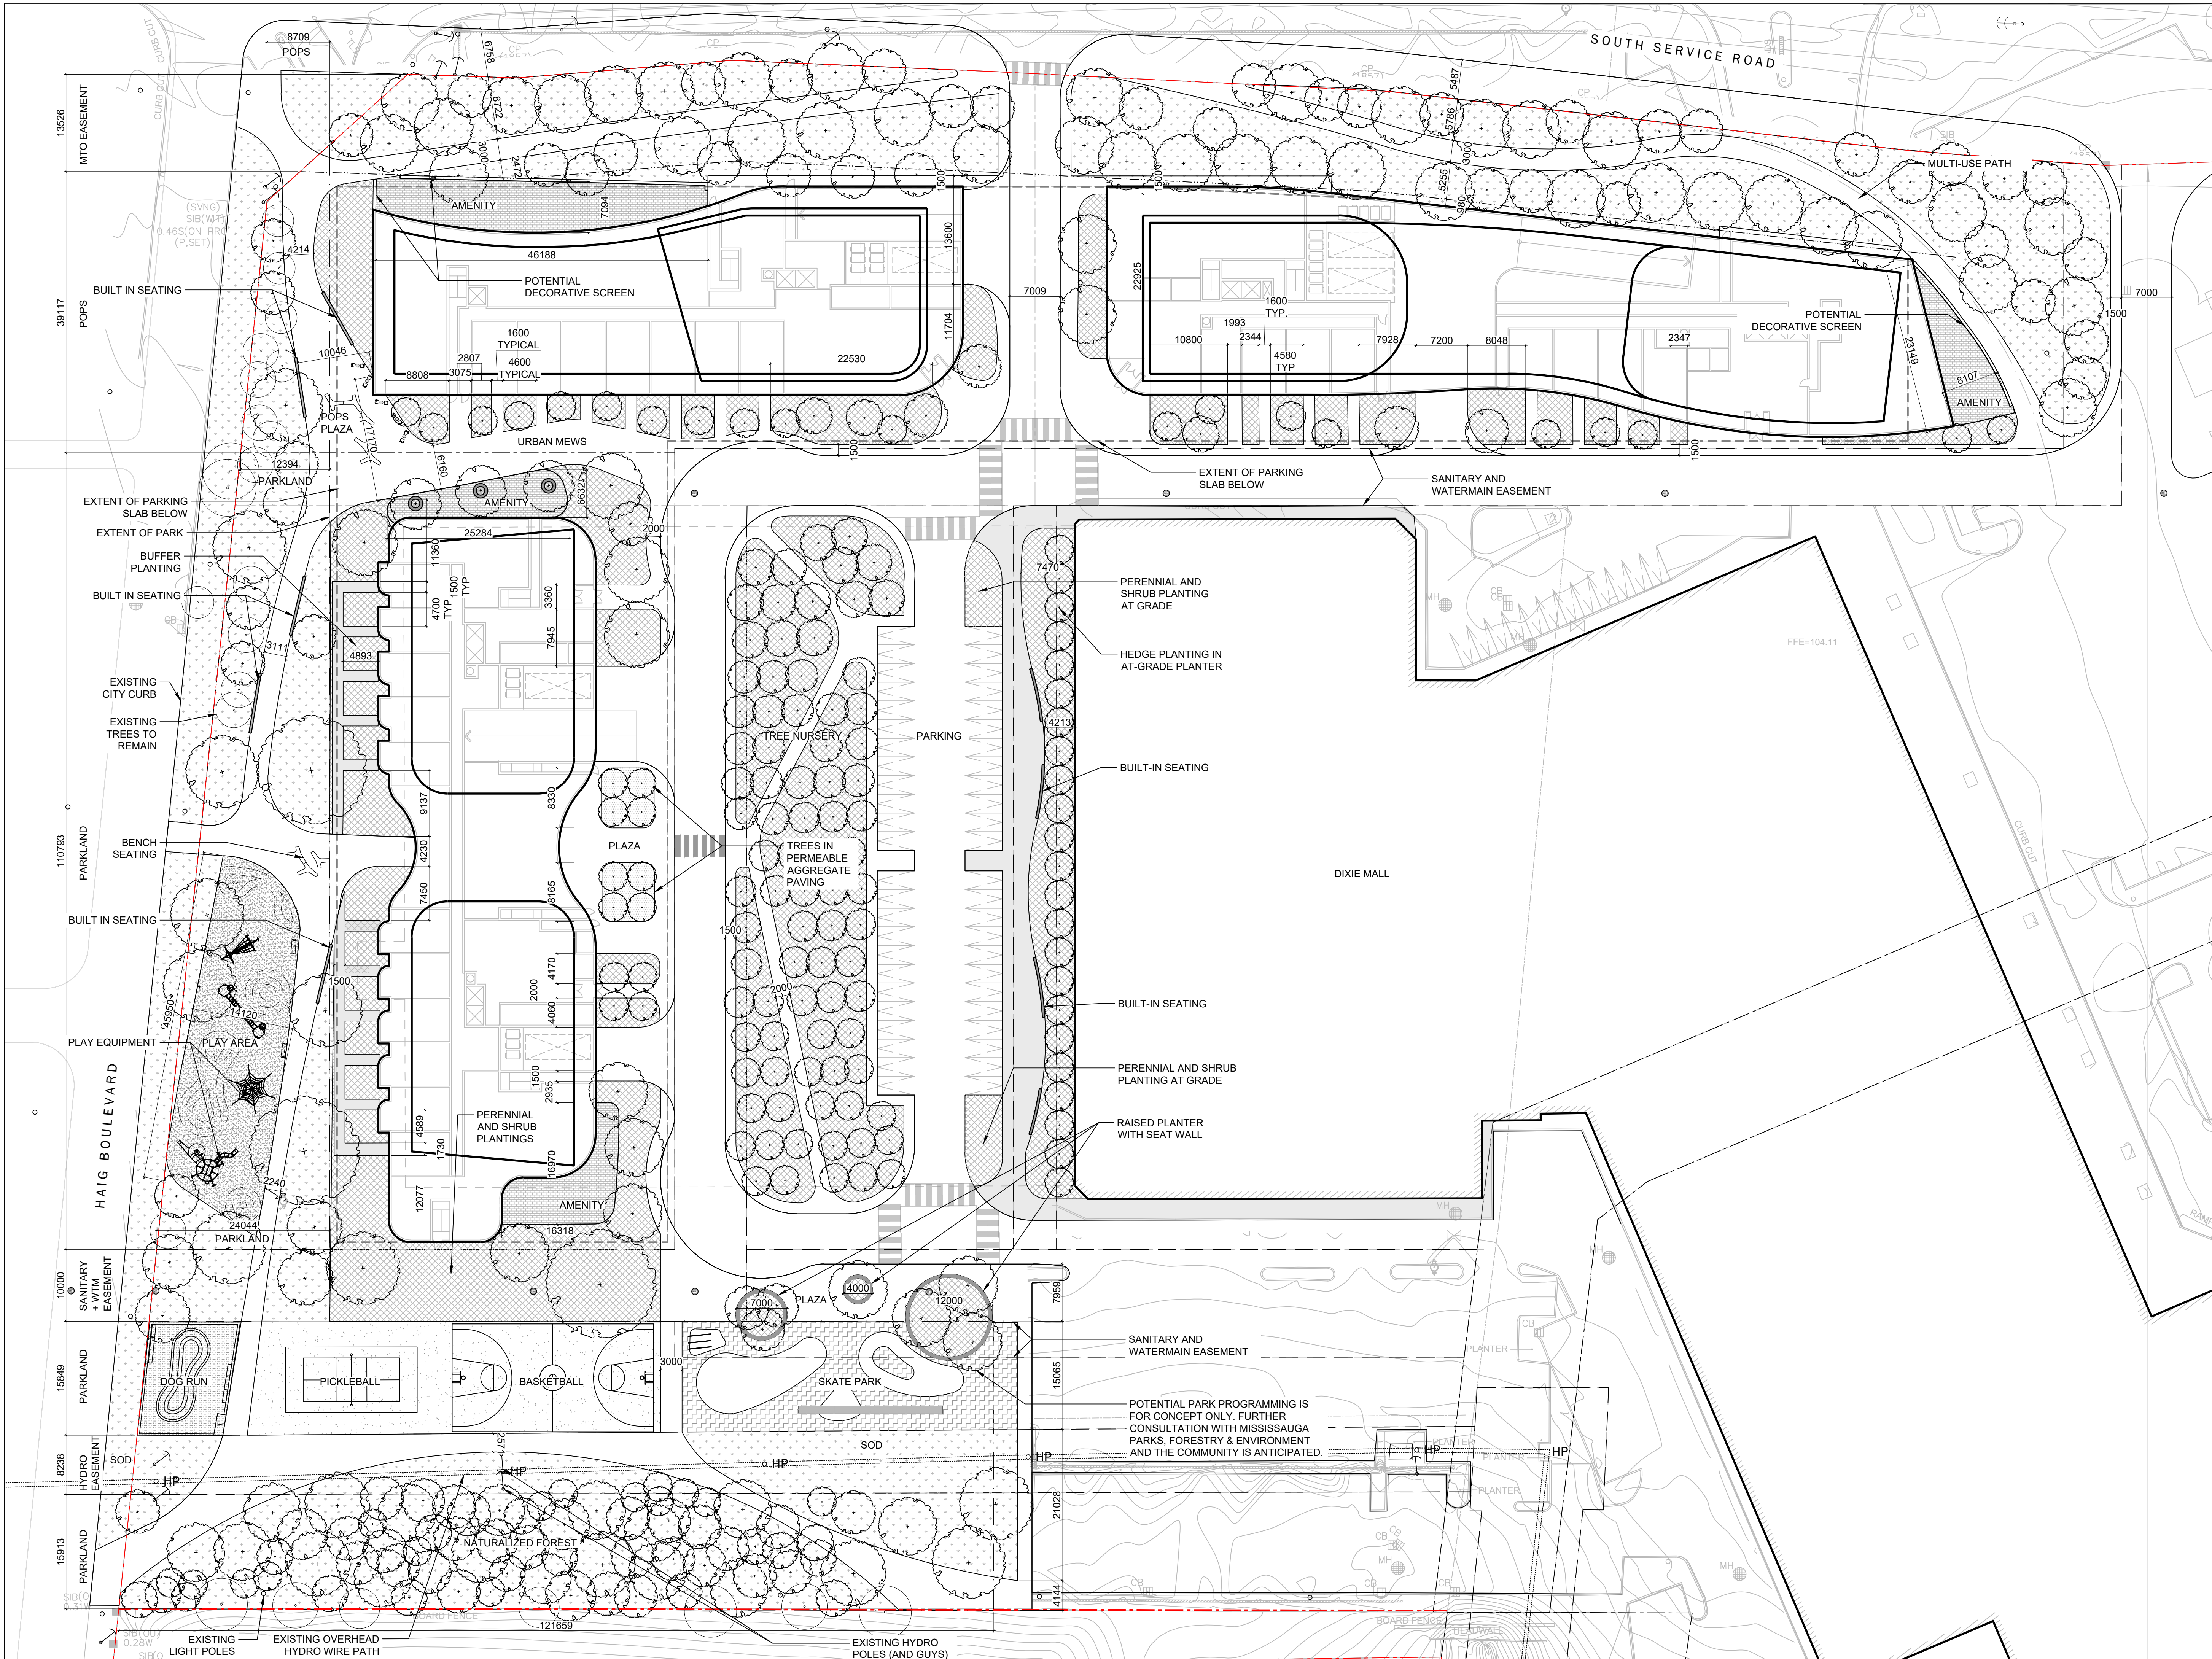


NOTES

LEGEND

- MANHOLE (PROPOSED)
- DONUT SEATING WALL AND TREE GRATE
- PROPOSED TREE
- EXISTING RETAINED TREE
- HORTICULTURAL PLANTINGS
- SOD OR LAWN PLANTINGS
- SPECIAL PAVING CONDITION
- GRANULAR SURFACE
- EXTENT OF P1 SLAB

ISSUE

10
9
8
7
6
5
4
3
2
1
2022-12-14 ISSUED FOR ZBA/OPA

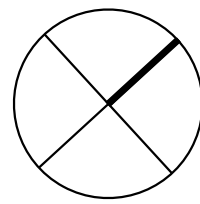

Janet
Rosenberg
& Studio

Landscape Architecture and Urban Design
416 656 6665 416 656 5756 www.jrstudio.ca
348 Kenwood Avenue, Toronto Ontario M6G 2S3 Canada

SLATE ASSET MANAGEMENT & CHOICE PROPERTIES

DIXIE MALL REDEVELOPMENT

1250 South Service Road, Mississauga, ON L5E 1V4

LANDSCAPE LAYOUT PLAN

SCALE: 1:400
DRAWN: EY
CHECKED: TD
PROJECT NUMBER: 19-006
DRAWING DATE: 2022-11-14

L100