I REQUIRE THIS PLAN TO BE DEPOSITED UNDER THE LAND TITLES ACT.

DATE: September 27 1995

JOHN McMILLAN
ONTARIO LAND SURVEYOR

PLAN 43R-21229
RECEIVED AND DEPOSITED

DATE: Sept. 27, 1995

LAND REGISTRAR FOR THE LAND TITLES DIVISION OF PEEL (No. 43)

" CAUTION : THIS PLAN IS NOT A PLAN OF SUBDIVISION WITHIN THE MEANING OF THE PLANNING ACT . "

PARTS 1, 2, 3, 4, 5, 6, 7, 8, 9, 10, 11, 12, 18, 19, 20, 21, 24, 25, 26, 27, 28, 29, 33, 34, 68, 69 35, 50, 51, 52, 53, 54, 55, 56 AND 57 - ALL OF PARCEL BLOCK 13-1, SECTION 43M-1010.
PARTS 3, 4, 5, 6, 56, 57, 67 AND 68 - SUBJECT TO EASEMENT AS IN INST. No. 703140.
PARTS 13, 14, 15, 16, 17, 22, 23, 30, 31 AND 32 - ALL OF PARCEL BLOCK 15-1, SECTION 43M-1010.
PARTS 36, 37, 38, 42, 43, 44, 49 AND 66 - ALL OF PARCEL BLOCK 11-1, SECTION 43M-1010.
PARTS 39, 40, 41, 45, 46, 47 AND 48 - ALL OF PARCEL BLOCK 14-1, SECTION 43M-1010.
PARTS 58, 59, 60, 61, 62, 63, 64, 65 AND 70 - PART OF PARCEL 0.30 RESERVES-1, SECTION 43M-1010
PARTS 58, 59, 60 AND 61 - SUBJECT TO EASEMENT AS IN INST. No. 703140.

PLAN OF SURVEY OF

BLOCKS 11, 13, 14 AND 15 AND PART OF BLOCK 33 (0.30 RESERVE) REGISTERED PLAN 43M-1010

CITY OF MISSISSAUGA
REGIONAL MUNICIPALITY OF PEEL
(GEOGRAPHIC TOWNSHIP OF TORONTO, COUNTY OF PEEL)

SCALE 1:1000 (0 10 20 30 40 50 metres 100)

TARASICK, McMILLAN LIMITED
ONTARIO LAND SURVEYORS
1995

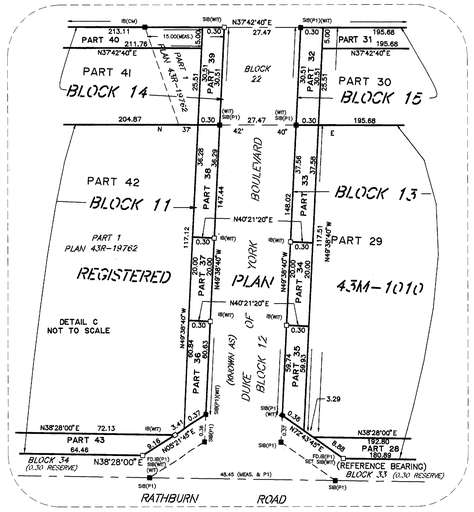

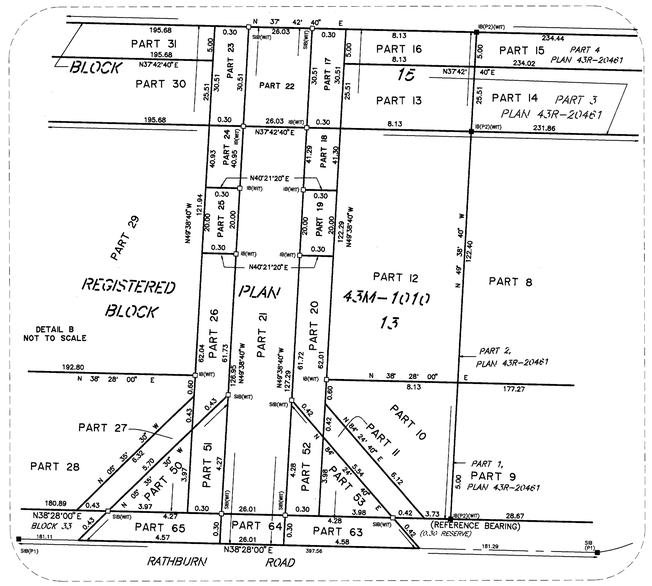

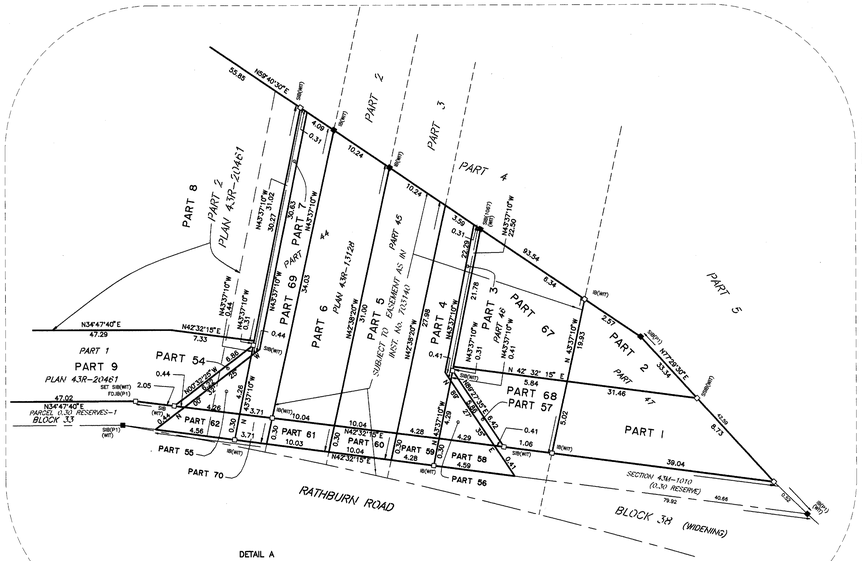

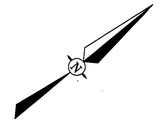

HIGHWAY No. 403
PART 1, PLAN D-16 (D.H.O. PLAN 854-198 E)
(DESIGNATED AS CONTROLLED ACCESS HIGHWAY BY ORDER-IN-COUNCIL R.O.C.-222/79, REGISTERED AS INST. No. 522072 (REGISTRY DIVISION) AND MISC. No. 544 (LAND TITLES DIVISION) MINISTRY OF TRANSPORTATION, ONTARIO FILE P-5005-117)

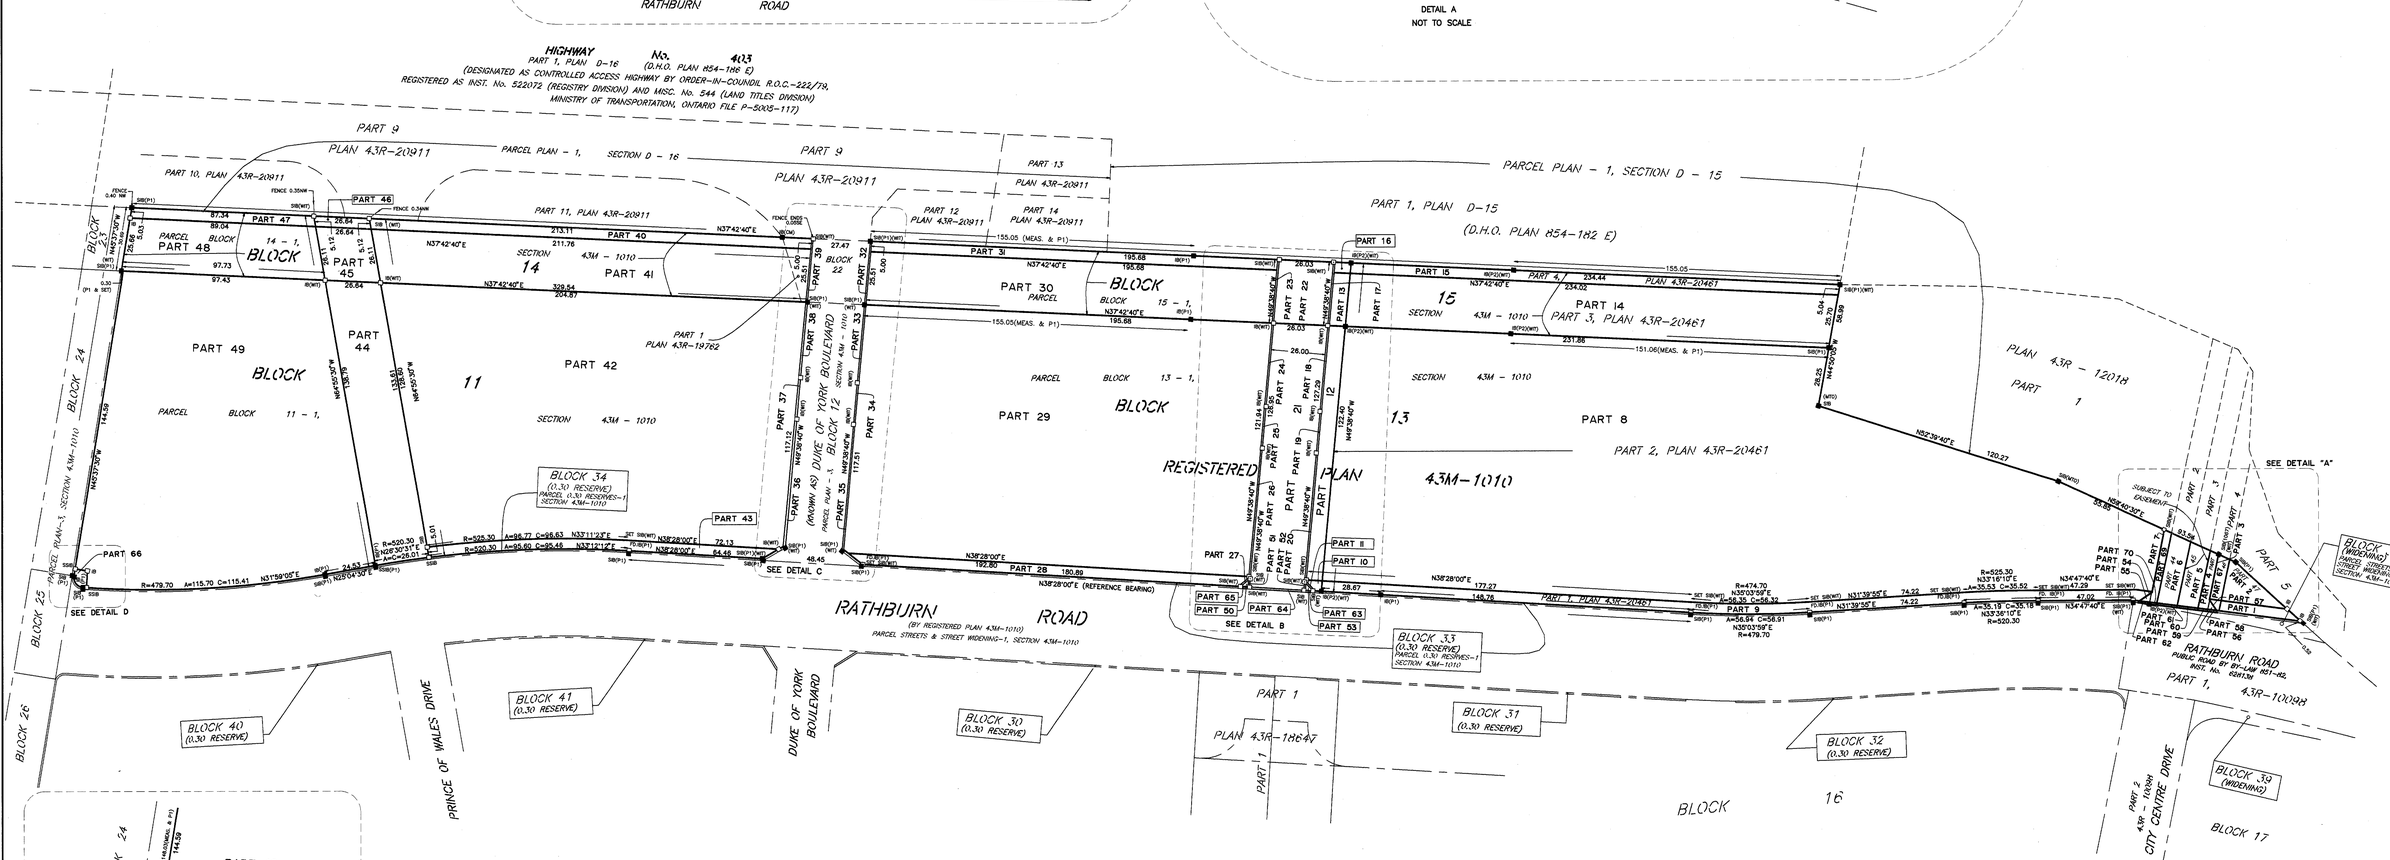

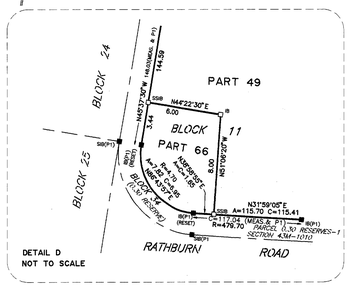

NOTE

BEARINGS ARE ASTRONOMIC AND ARE REFERRED TO THE SOUTHEASTERLY LIMIT OF BLOCK 13 AS SHOWN ON REGISTERED PLAN 43M-1010 HAVING A BEARING OF NORTH 38°28'00" EAST.

■ DENOTES SURVEY MONUMENT FOUND
□ DENOTES SURVEY MONUMENT SET
SIB DENOTES STANDARD IRON BAR
⊕ DENOTES IRON BAR
MEAS DENOTES MEASURED
OU DENOTES ORIGIN UNKNOWN
P1 DENOTES REGISTERED PLAN 43M-1010
P2 DENOTES DEPOSITED PLAN 43R-20461
DHO DENOTES DEPT. OF HIGHWAYS OF ONTARIO

METRIC NOTE

DISTANCES SHOWN ON THIS PLAN ARE IN METRES AND CAN BE CONVERTED TO FEET BY DIVIDING BY 0.3048 .

SURVEYOR'S CERTIFICATE

I CERTIFY THAT:
1.) THIS SURVEY AND PLAN ARE CORRECT AND IN ACCORDANCE WITH THE SURVEYS ACT , THE LAND TITLES ACT AND THE REGULATIONS MADE THEREUNDER .
2.) THE SURVEY WAS COMPLETED ON THE 27th DAY OF SEPTEMBER, 1995.

September 27 1995
MISSISSAUGA , ONTARIO

JOHN McMILLAN
ONTARIO LAND SURVEYOR

TARASICK, McMILLAN LIMITED
ONTARIO LAND SURVEYORS

360 REVUS AVENUE , UNIT 14
MISSISSAUGA ONTARIO
L5G 4S4 (905)278-8511
FAX: 278-9564

DRAWN BY: P.N. FILE No. 1009