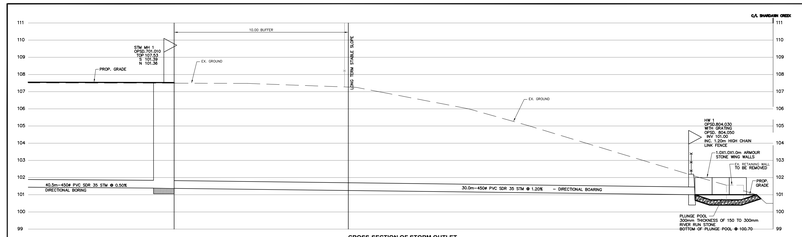

CROSS-SECTION OF STORM OUTLET

SAN. CONN. INV. @ EASEMENT LINE	
LOT No's	SAN INVERT
LOT 1	103.91
LOT 2	104.01
LOT 3	104.11
LOT 4	104.20
LOT 5	104.32
LOT 6	104.41
LOT 7	104.46
LOT 8	104.56
LOT A	103.99
LOT B	104.09
LOT C	104.19
LOT D	104.35
LOT E	104.37
LOT F	104.50
LOT G	102.05
LOT I	101.20

SANITARY SEWER EJECTOR PUMPS TO BE INSTALLED FOR BASEMENT FLOOR IN LOTS 1, 6, 9 AND F ONLY.

CROSSINGS

C1	WM INV	105.89
	EX. SAN OBV	103.61
C2	WM INV	105.50
	STM OBV	102.03
C3	STM INV	102.20
	WM OBV	101.70
C4	STM INV	102.06
	WM OBV	101.56
C5	STM INV	102.02
	WM OBV	101.52

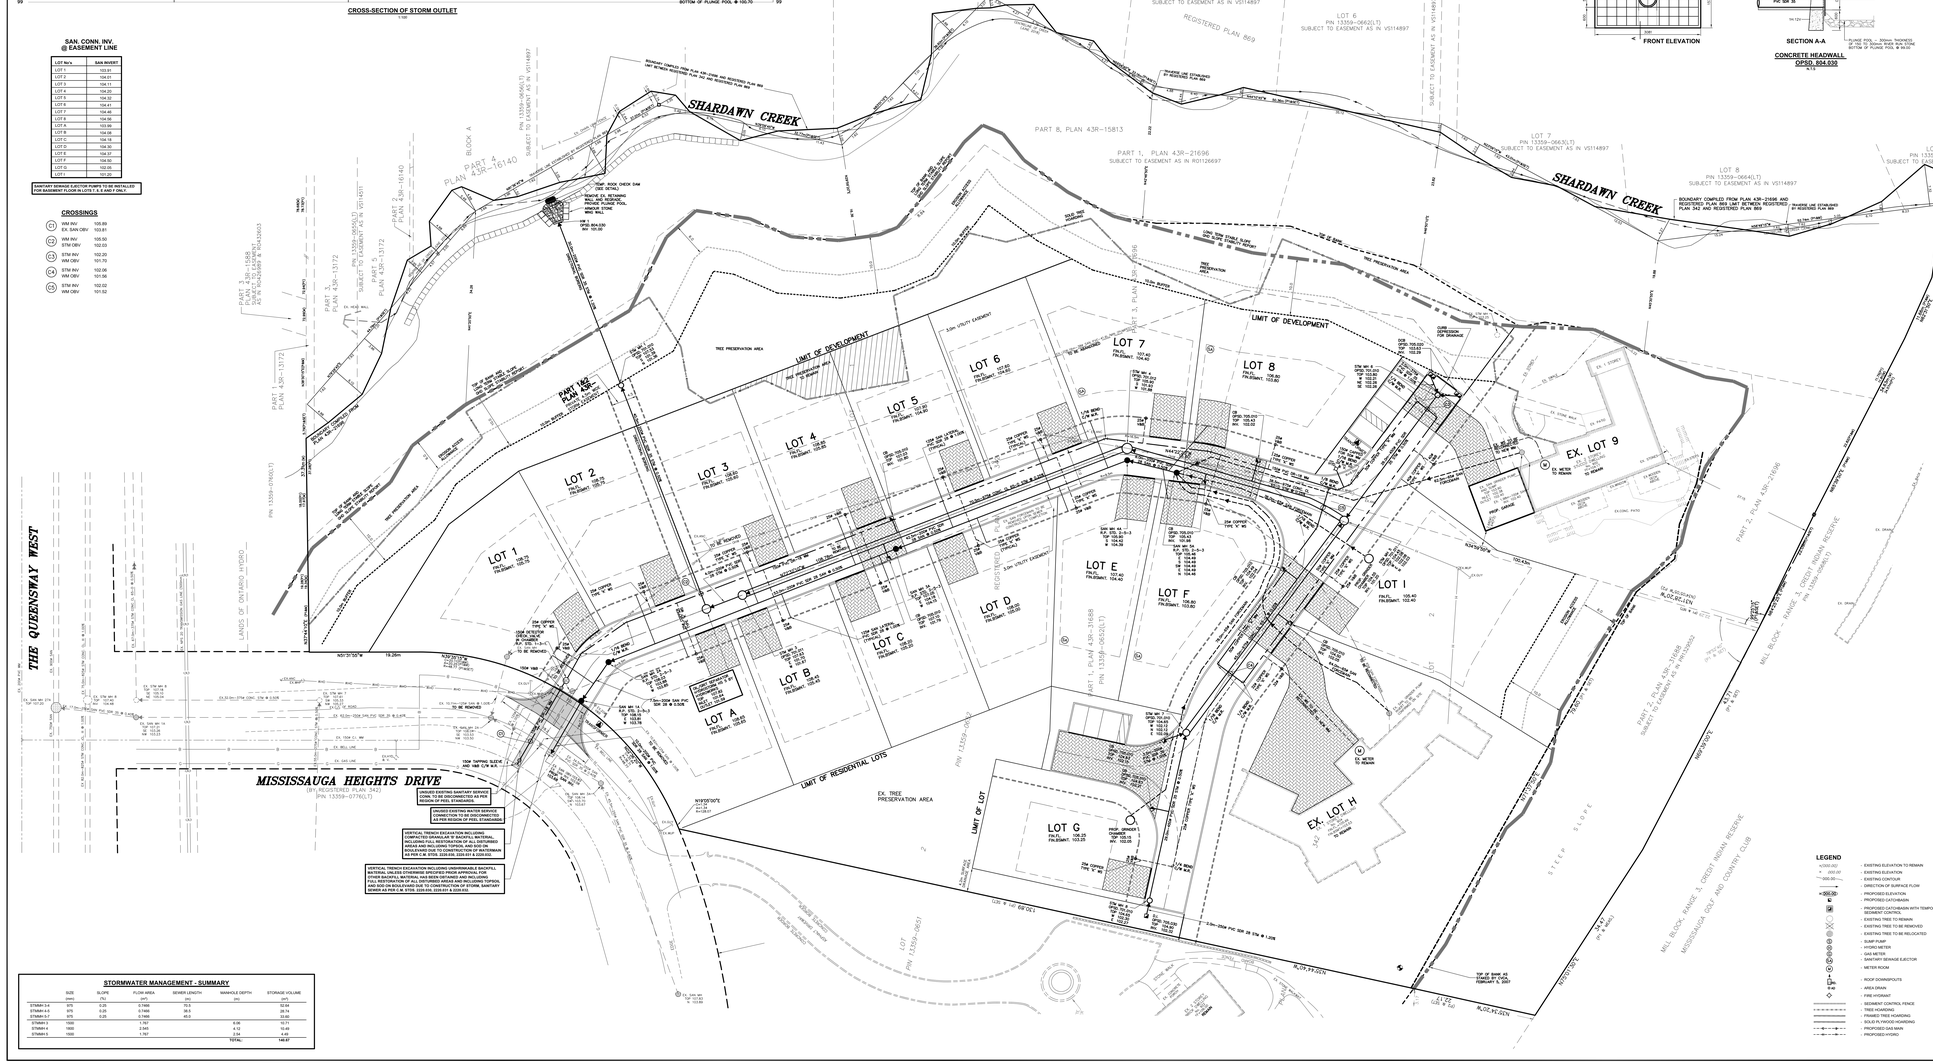
SHARDAWN CREEK
MISSISSAUGA HEIGHTS DRIVE
(81 REGISTERED PLAN 342)
(PIN 13359-0776(LT))
THE QUEENSWAY WEST
LIMIT OF DEVELOPMENT
LIMIT OF RESIDENTIAL LOTS
LIMIT OF LOT
TREE PRESERVATION AREA
EX. TREE PRESERVATION AREA
LOT 1
LOT 2
LOT 3
LOT 4
LOT 5
LOT 6
LOT 7
LOT 8
LOT 9
LOT A
LOT B
LOT C
LOT D
LOT E
LOT F
LOT G
LOT I
EX. LOT H
EX. 9
LOT 3
PIN 13359-0659(LT)
SUBJECT TO EASEMENT AS IN VS114897
LOT 4
PIN 13359-0660(LT)
SUBJECT TO EASEMENT AS IN VS114897
LOT 5
PIN 13359-0661(LT)
SUBJECT TO EASEMENT AS IN VS114897
REGISTERED PLAN 869
LOT 6
PIN 13359-0662(LT)
SUBJECT TO EASEMENT AS IN VS114897
LOT 7
PIN 13359-0663(LT)
SUBJECT TO EASEMENT AS IN VS114897
LOT 8
PIN 13359-0664(LT)
SUBJECT TO EASEMENT AS IN VS114897
LOT 9
PIN 13359-0665(LT)
SUBJECT TO EASEMENT AS IN VS114897
PART 8, PLAN 43R-15813
PART 1, PLAN 43R-21696
SUBJECT TO EASEMENT AS IN RO1126697
PART 1, PLAN 43R-31688
PIN 13359-0620(LT)
PART 2, PLAN 43R-21696
MILL BLOCK - RANGE 3, CREDIT INDIAN RESERVE
MISSISSAUGA GOLF AND COUNTRY CLUB
LANDS OF ONTARIO HYDRO
BLOCK A
PLAN 43R-16140
PART 4
PLAN 43R-16140
PART 3
PLAN 43R-13172
PART 1
PLAN 43R-13172
PART 1&2
PLAN 43R-
PART 1
PLAN 43R-13372
PART 3
PLAN 43R-13572
PART 3
PLAN 43R-13572
PART 1
PLAN 43R-13572
PART 1
PLAN 43R-13572
PART 1