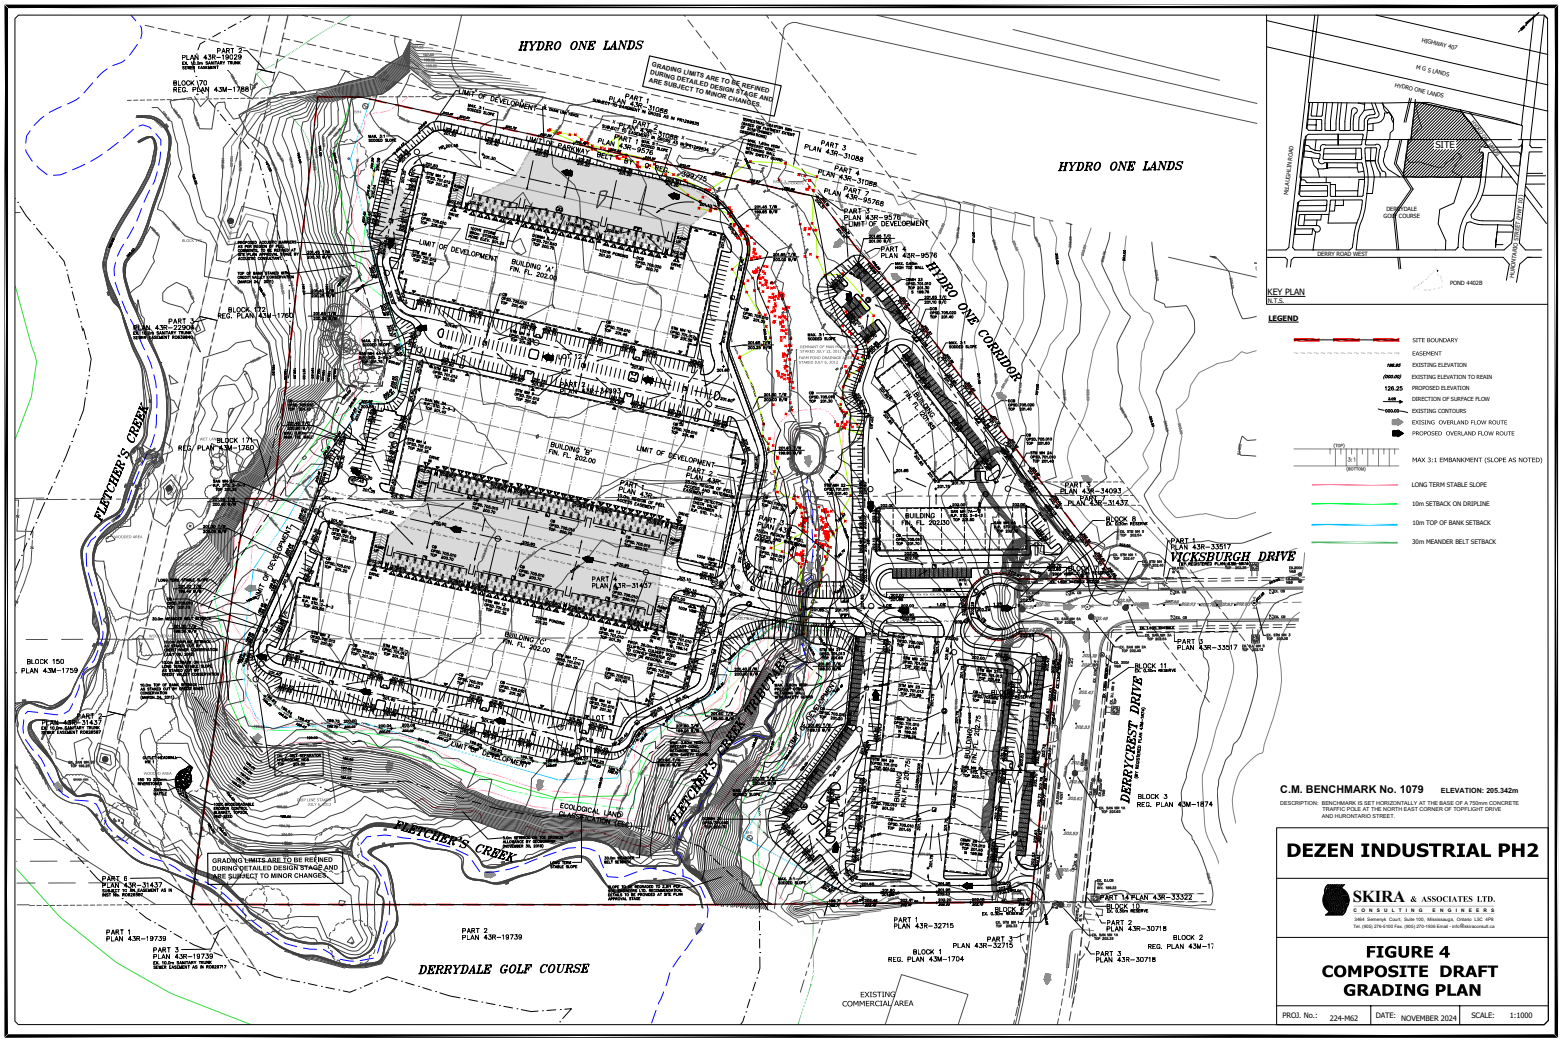
HYDRO ONE LANDS
HYDRO ONE LANDS
HYDRO ONE CORRIDOR
FLETCHER'S CREEK
FLETCHER'S CREEK TRIBUTARY
FLETCHER'S CREEK
VICKSBURGH DRIVE
DERRYCREST DRIVE
DERRYDALE GOLF COURSE
EXISTING COMMERCIAL AREA
GRADING LIMITS ARE TO BE REFINED DURING DETAILED DESIGN STAGE AND ARE SUBJECT TO MINOR CHANGES
GRADING LIMITS ARE TO BE REFINED DURING DETAILED DESIGN STAGE AND ARE SUBJECT TO MINOR CHANGES
LIMIT OF DEVELOPMENT
BUILDING 'A' FIN. FL. 202.00
BUILDING 'B' FIN. FL. 202.00
BUILDING 'C' FIN. FL. 202.00
BUILDING '1' FIN. FL. 202.50
ECOLOGICAL LAND CLASSIFICATION
BLOCK 170 REG. PLAN 43M-1788
BLOCK 172 REG. PLAN 43M-1760
BLOCK 171 REG. PLAN 43M-1760
BLOCK 150 PLAN 43M-1759
BLOCK 1 REG. PLAN 43M-1704
BLOCK 2 REG. PLAN 43M-1704
BLOCK 3 REG. PLAN 43M-1874
PART 1 PLAN 43R-19739
PART 2 PLAN 43R-19739
PART 3 PLAN 43R-19739
PART 5 PLAN 43R-31437
PART 6 PLAN 43R-31437
PART 1 PLAN 43R-32715
PART 3 PLAN 43R-32715
PART 1 PLAN 43R-33517
PART 2 PLAN 43R-33517
PART 1 PLAN 43R-33322
PART 2 PLAN 43R-30718
PART 3 PLAN 43R-30718
PART 2 PLAN 43R-34093
PART 3 PLAN 43R-31437
PART 4 PLAN 43R-31437
PART 1 PLAN 43R-9576
PART 2 PLAN 43R-9576
PART 3 PLAN 43R-31088
PART 4 PLAN 43R-31088
PART 2 PLAN 43R-35768
PART 1 PLAN 43R-35768
PART 1 PLAN 43R-31088
PART 2 PLAN 43R-31088
PART 1 PLAN 43R-19029
PART 2 PLAN 43R-19029
