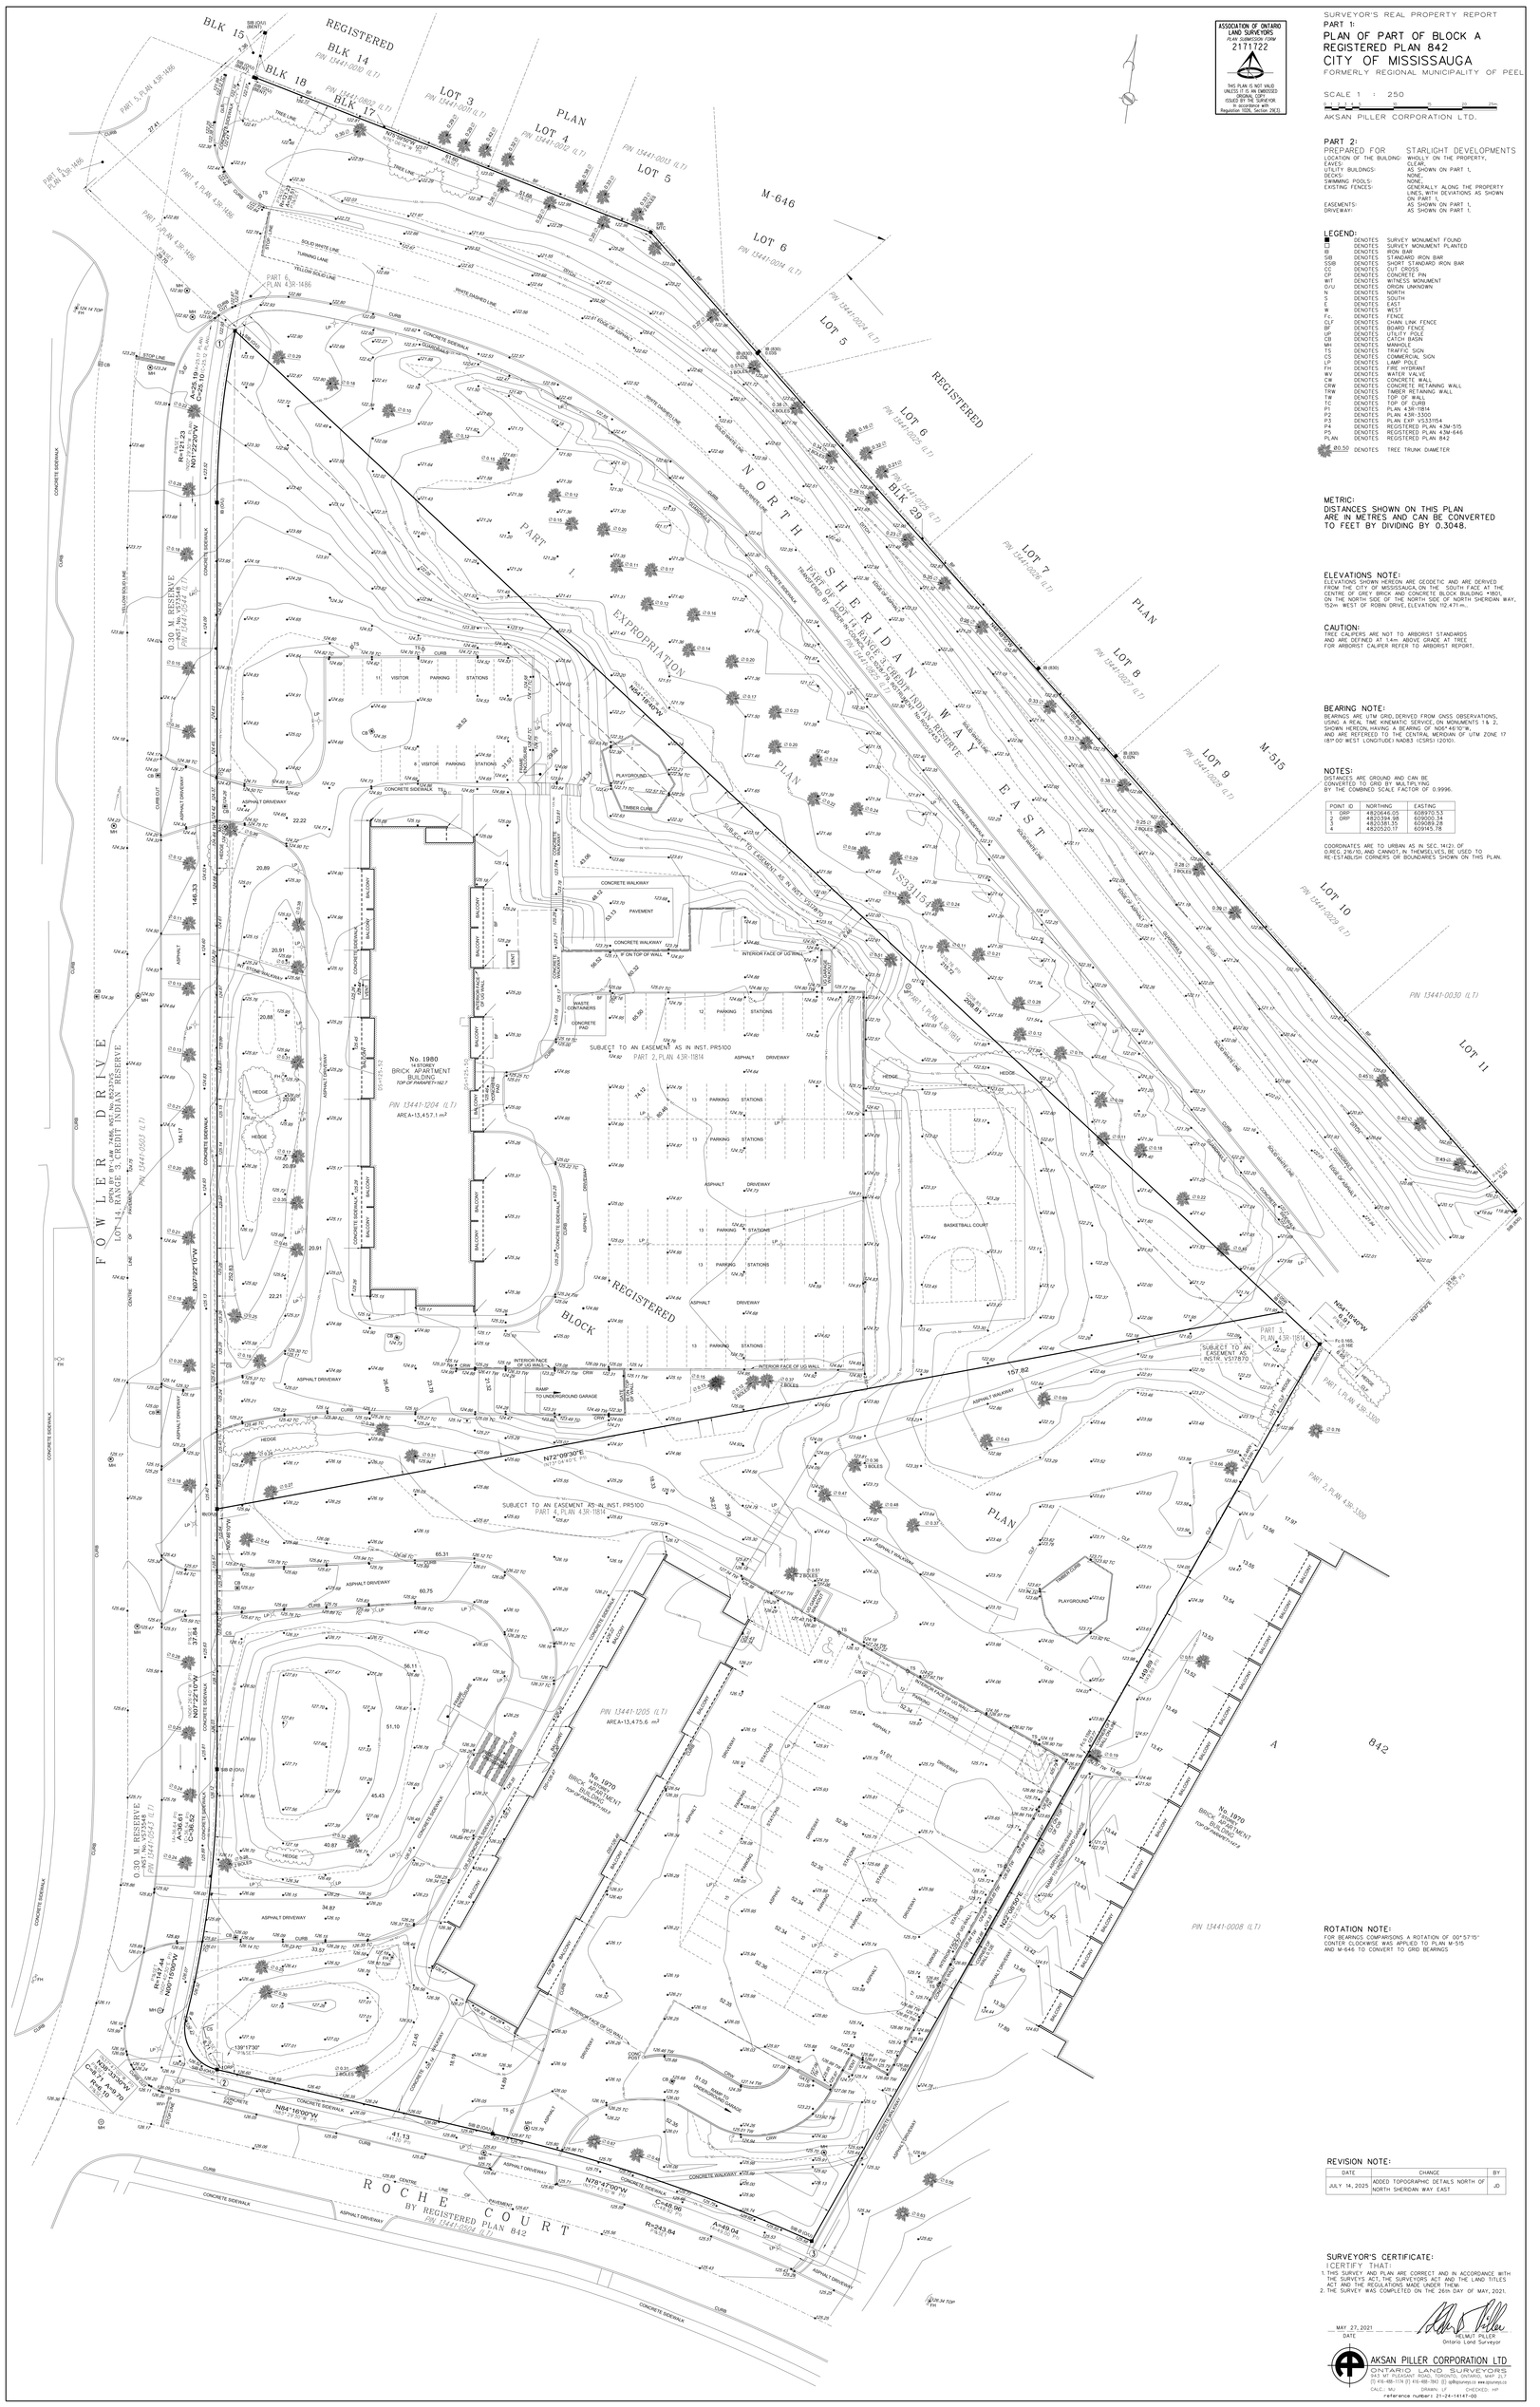
NORTH SHERIDAN WAY EAST
FOWLER DRIVE
ROCHE COURT
REGISTERED PLAN 842
PART 1, PLAN 43R-11814
PART 2, PLAN 43R-11814
PART 1, PLAN 43R-1936
PART 2, PLAN 43R-3300
PART 1, PLAN 43R-3300
PART 1, PLAN 43R-1486
PART 6, PLAN 43R-1486
PART 3, PLAN 43R-1486
PART 4, PLAN 43R-1486
PART 5, PLAN 43R-1486
PART 1, PLAN 43R-1486
EXPROPRIATION PLAN
VS331154
M-646
M-515
No. 1980
14 STOREY
BRICK APARTMENT
BUILDING
TOP OF PARAPET=167.7
PIN 13441-1204 (LT)
AREA=13,457.1 m²
No. 1970
BRICK APARTMENT
BUILDING
PIN 13441-1205 (LT)
AREA=13,475.6 m²
SUBJECT TO AN EASEMENT AS IN INST. PR5100
SUBJECT TO AN EASEMENT AS IN INST. VS17870
0.30 M. RESERVE
PIN 13441-0554 (LT)
PIN 13441-0008 (LT)
PIN 13441-0030 (LT)
PIN 13441-0028 (LT)
PIN 13441-0503 (LT)
PIN 13441-0505 (LT)
PIN