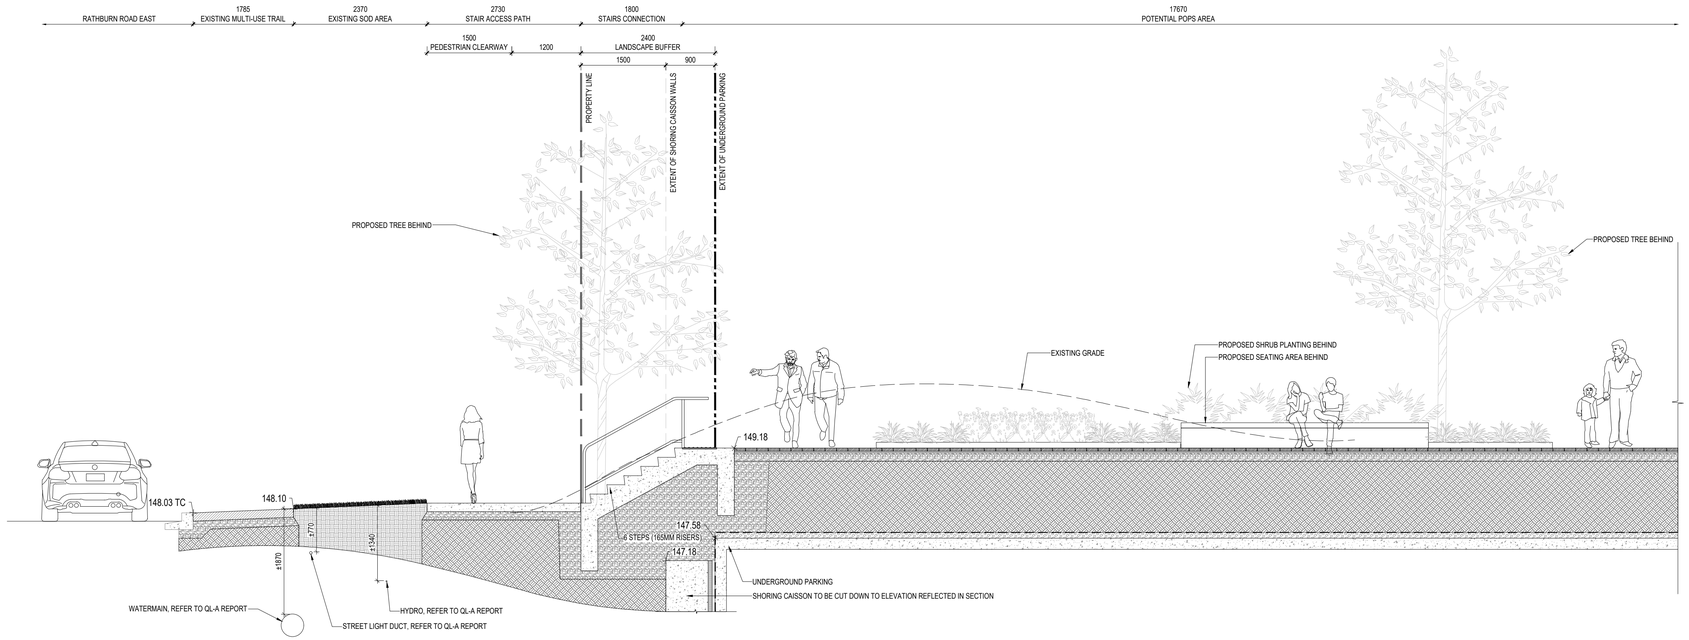

1 LANDSCAPE SECTION 1 RATHBURN ROAD EAST

1:50

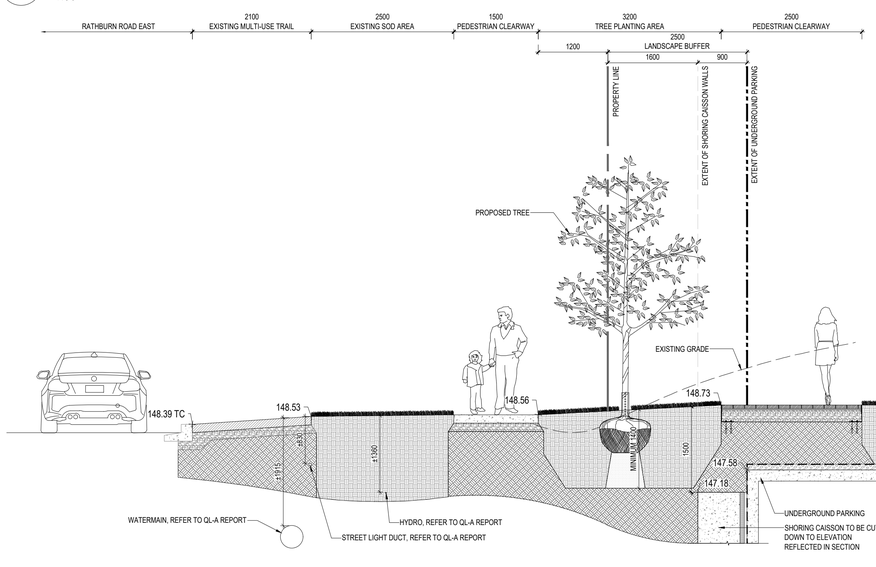

2 LANDSCAPE SECTION 2 RATHBURN ROAD EAST

1:50

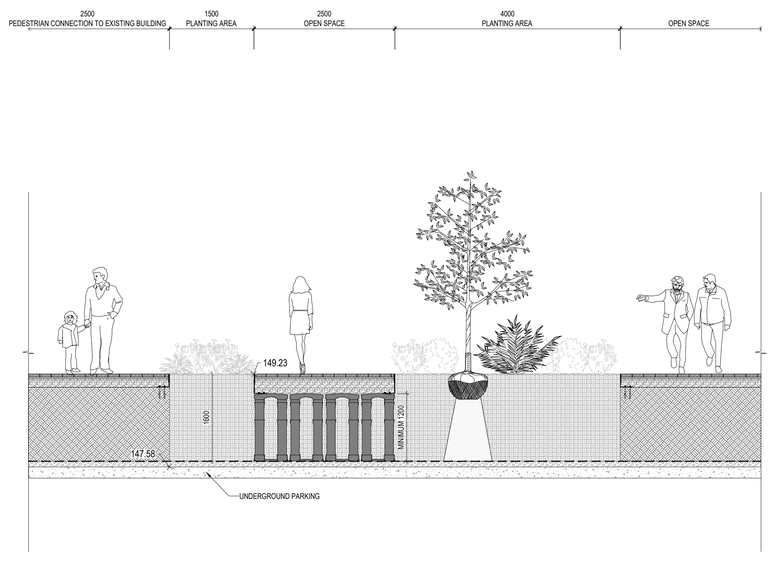

3 LANDSCAPE SECTION 3 OPEN SPACE

1:50

Landscape Architect

STUDIO tla

20 Champlain Blvd. Suite 102 - Toronto ON - M3H 2Z1
(416) 638-4911 - info@studiotla.ca - studiotla.ca

1315 BOUGH BEECHES BOULEVARD

MISSISSAUGA, ON L4W 4A1

Project Number

25-141

Client

1315 BOUGH BEACHES LTD
2700 DUFFERIN ST., UNIT 50
TORONTO, ON M6B 4J3

Consultant

ARCADIS
55 ST. CLAIR AVENUE WEST,
TORONTO, ON M4V 2Y7
TEL: 416.596.1930

FABIAN PAPA & PARTNERS
3901 HIGHWAY 7, SUITE 500
VAUGHAN, ON L4L 8L5
TEL: 905.264.2420

WND ASSOCIATES LTD.
47 ROSELAWN AVENUE
TORONTO, ON M4R 1E5
TEL: 416.968.3511

Revisions

2	ISSUED FOR OPA ZBA SUBMISSION 2	2026-06-30	LTC
1	ISSUED FOR OPA ZBA SUBMISSION 1	2026-03-13	LTC
#	ISSUED FOR XXX	YYYY-MM-DD	BY

Stamp

ONTARIO ASSOCIATION OF LANDSCAPE ARCHITECTS
PAUL MARSALA
OALA
MEMBER

Keymap

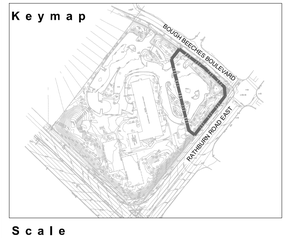

Scale

0
AS INDICATED

Phase **North**

OPA / ZBA PHASE

Drawing Name

LANDSCAPE SECTIONS

Sheet Number

NOT FOR CONSTRUCTION

L201

© STUDIO tla

June 26, 2026 12:50 PM I:\01-PROJECTS\2025\25-141 1315 BOUGH BEECHES BOULEVARD\01-CAD\05-SPA\PLOTS\SHEET SET\L203 LANDSCAPE SECTIONS.DWG