TYPICAL PARKING STALL SIZES

TYP. ACCESSIBLE PARKING TYPE A DIMENSIONS 5.2m x 3.4m

TYP. ACCESSIBLE PARKING TYPE B DIMENSIONS 5.2m x 2.4m

TYP. PARKING DIMENSIONS 5.2m x 2.6m

(EV) ELECTRIC VEHICLE READY PARKING SPACE PROVIDED WITH ENERGIZED OUTLET FOR A MINIMUM LEVEL 2 CHARGING OR HIGHER

NOTES:

- ALL DRIVE AISLES ARE DESIGNED AS PER CITY OF MISSISSAUGA STANDARD OF 7.00m.
- ROUGHED-IN CONDUITS WILL BE PROVIDED FOR THE BALANCE OF THE NON-EV PARKING STALLS

BIKE PARKING - LEGEND

VERTICAL BIKE STALLS (600 W x 1200 L x 1900 H)

BIKE STACKERS

HORIZONTAL BIKE STALLS (600 W x 1800 L x 1900 H)

BIKE STACKER SECTION (TYPICAL)

BICYCLE PARKING COUNT

	LONG-TERM	SHORT-TERM	TOTAL
GROUND	87	8	95
TOTAL	87	8	95

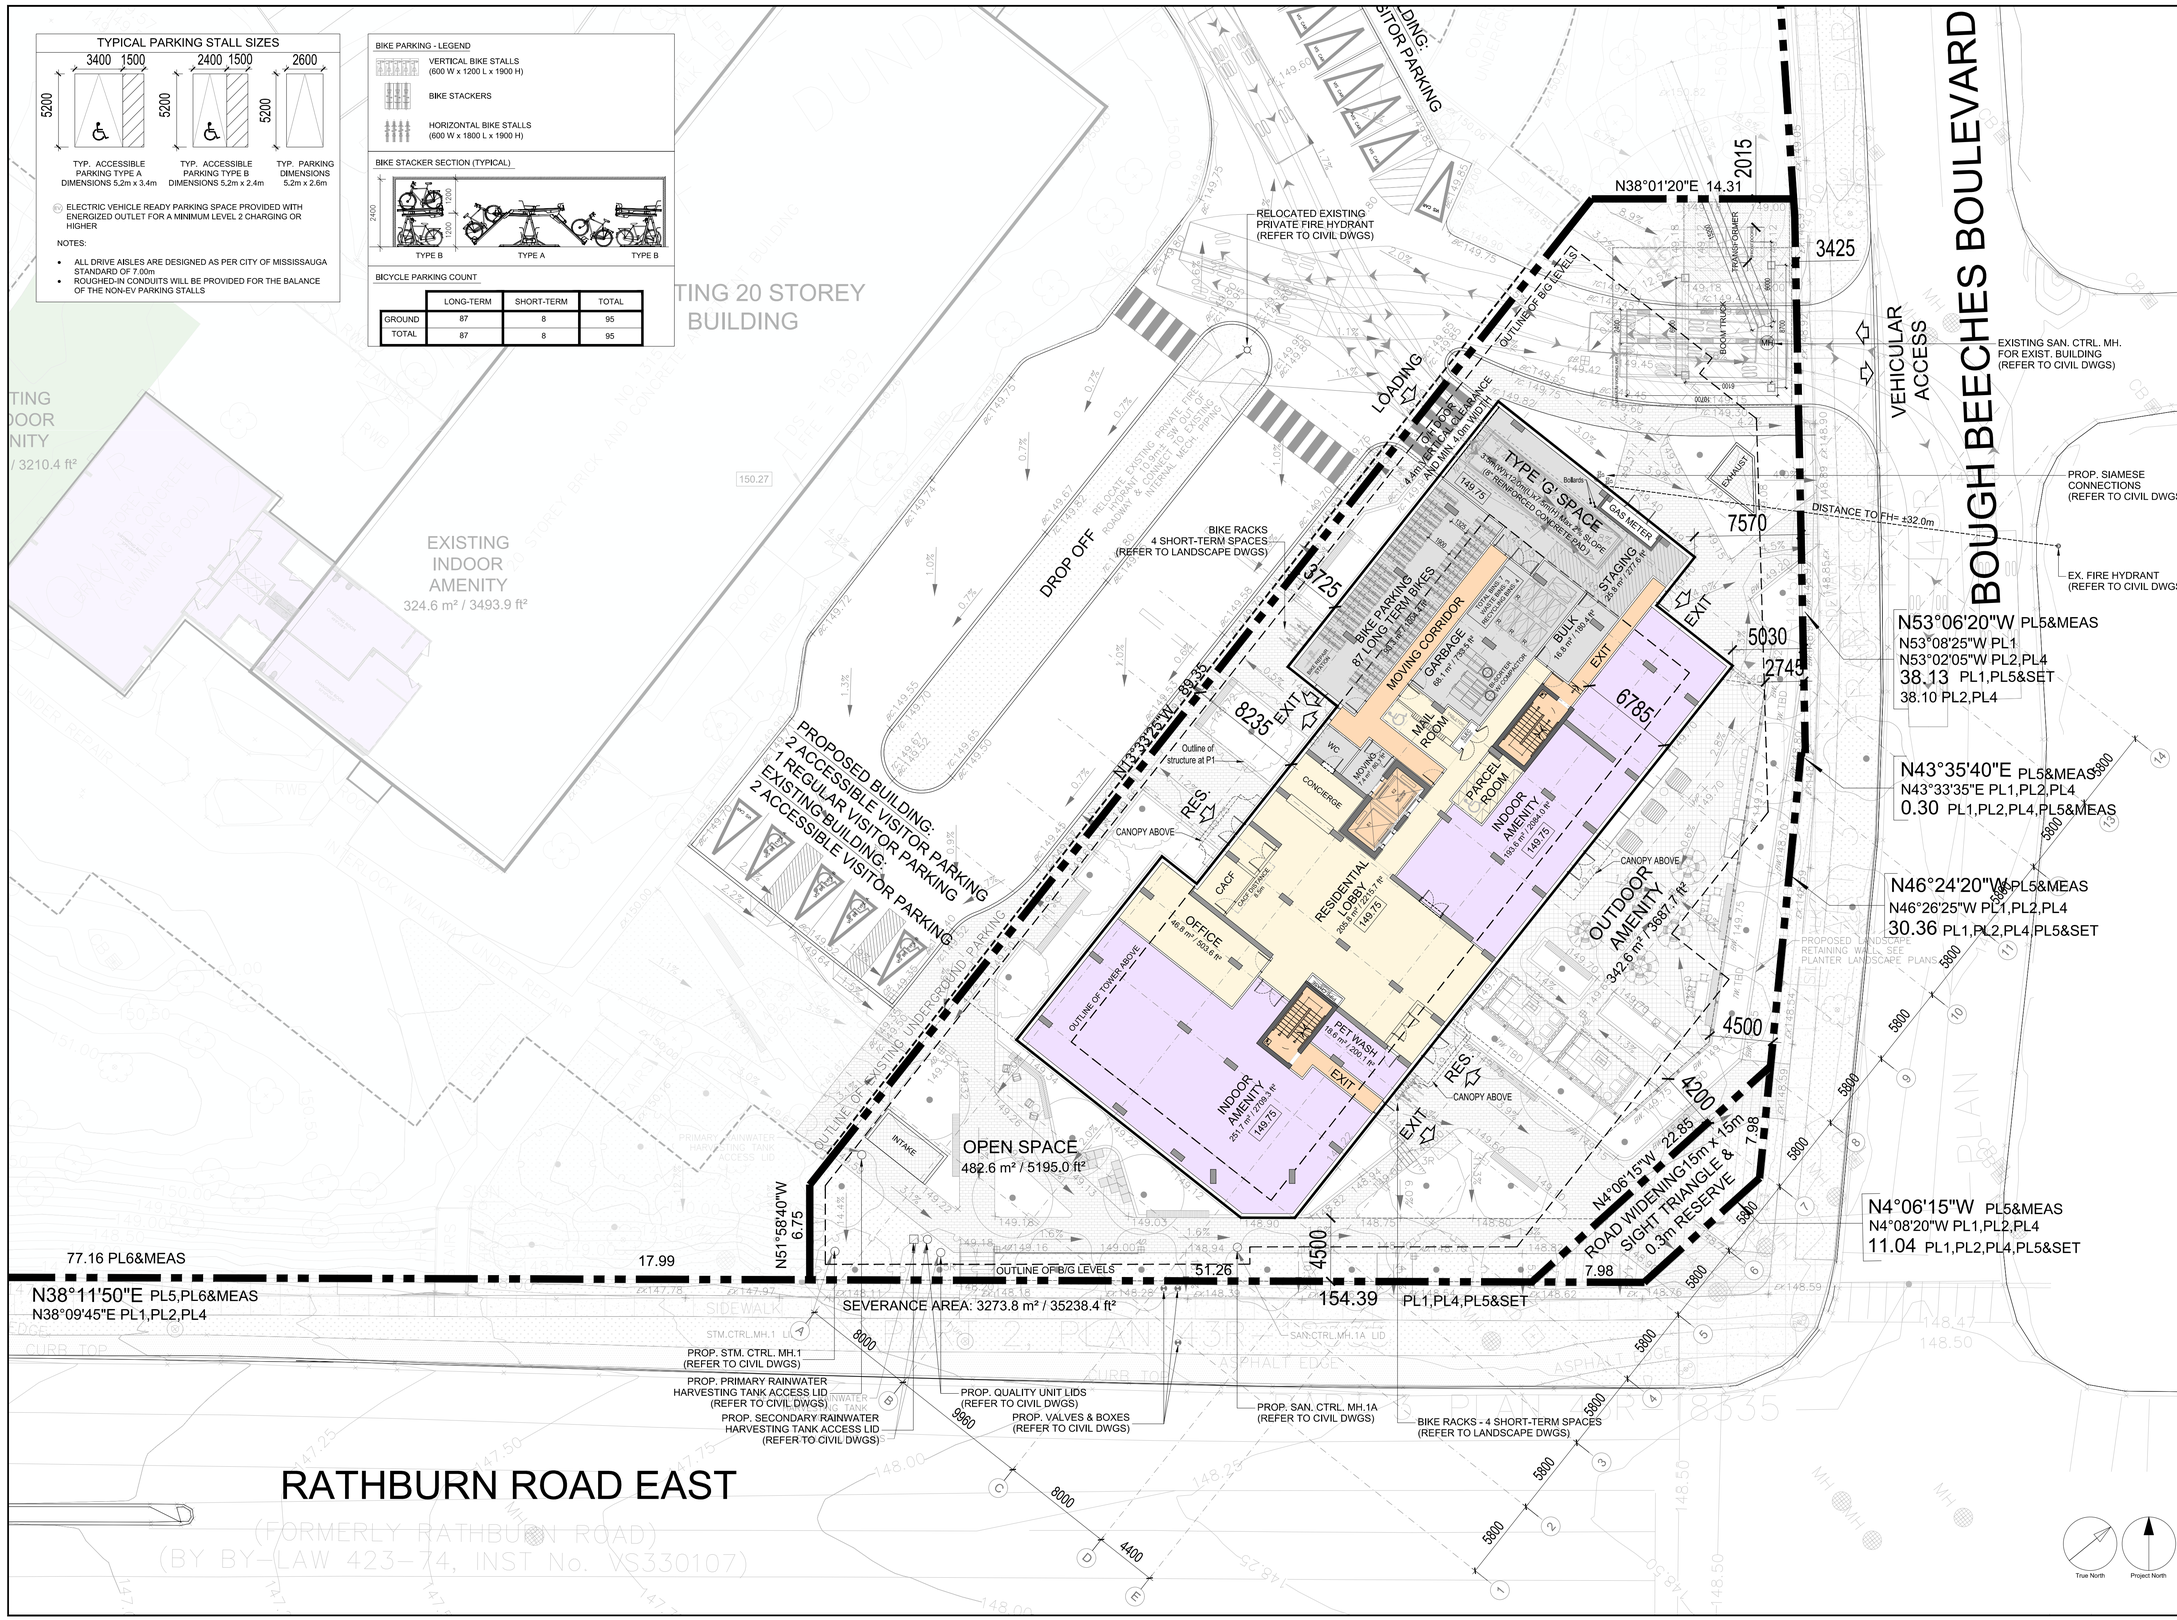

CLIENT

1315 Bough Beeches Boulevard Limited
2700 Dufferin Street, Unit 50
Toronto ON
M6B 4J3

COPYRIGHT

This drawing has been prepared solely for the intended use, thus any reproduction or distribution for any purpose other than authorized by Arcadis is forbidden. Written dimensions shall have precedence over scaled dimensions. Contractors shall verify and be responsible for all dimensions and conditions on the job, and Arcadis shall be informed of any variations from the dimensions and conditions shown on the drawing. Shop drawings shall be submitted to Arcadis for general conformance before proceeding with fabrication.

Arcadis Architects (Canada) Inc.

ISSUES

No.	DESCRIPTION	DATE
1	OPA/ZBA SUBMISSION	2026-03-13

KEY PLAN

CONSULTANTS

SEAL

ARCADIS

55 St. Clair Avenue West,
Toronto, ON M4V 2Y7, Canada
tel 416 596 1930
www.arcadis.com

PROJECT

1315 BOUGH BEECHES BOULEVARD

PROJECT NO: 30280666

DRAWN BY:

CHECKED BY:

PROJECT MGR:

APPROVED BY:

SHEET TITLE: GROUND FLOOR

SCALE: 1:200

DATE: 2026-03-13

SHEET NUMBER: A101

ISSUE

SCALE CHECK 10mm 1 in