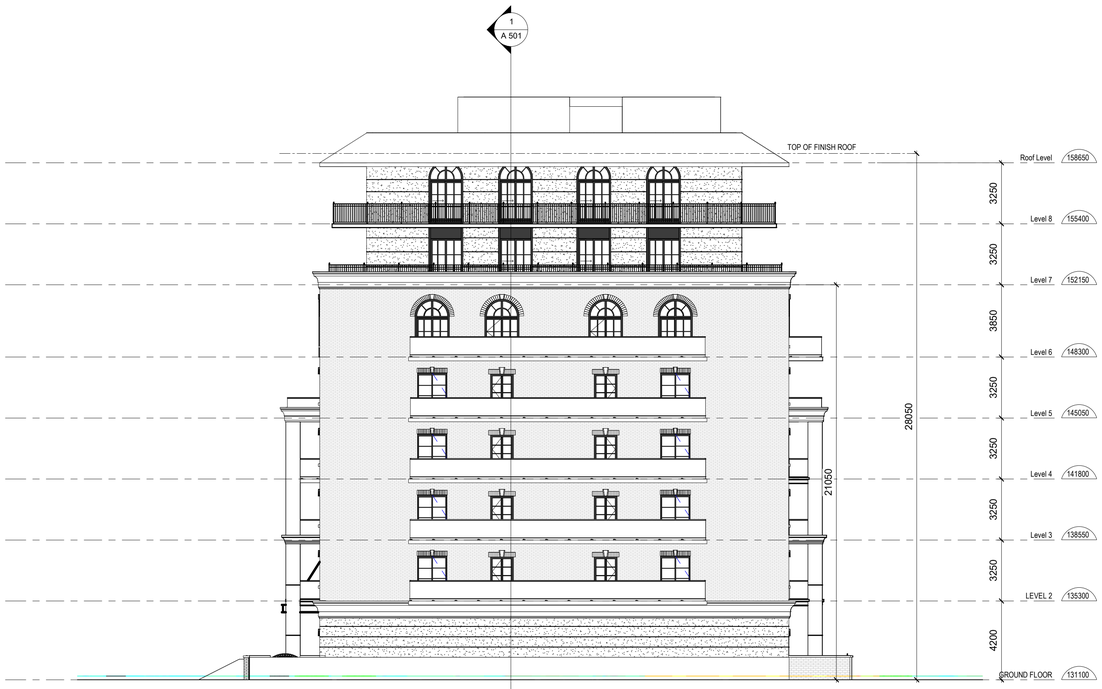

1 NORTH ELEVATION
1 : 150

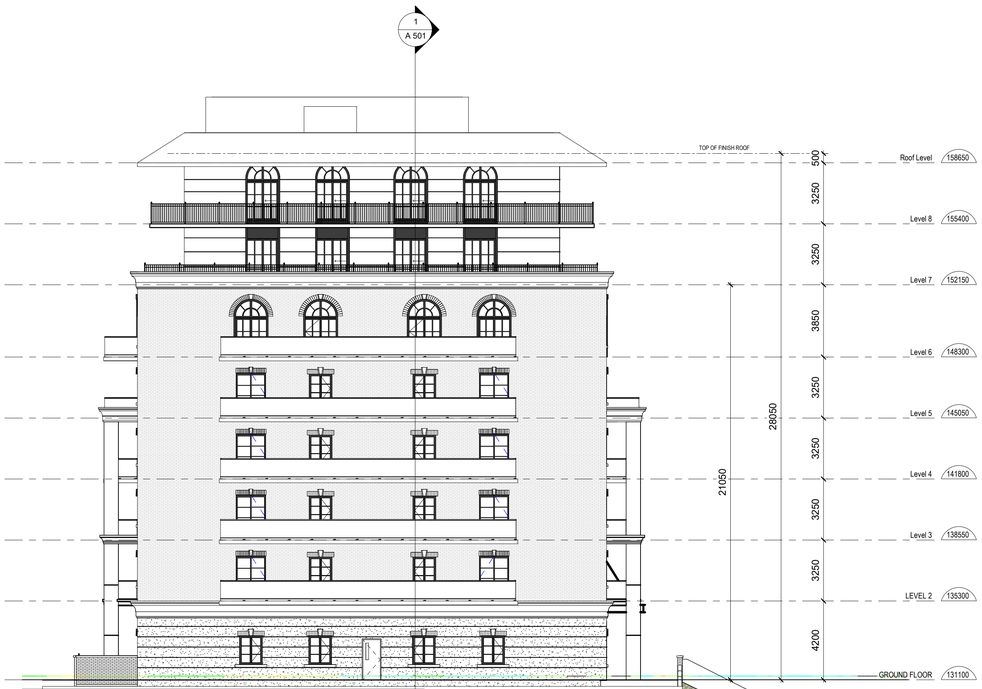

2 SOUTH ELEVATION
1 : 150

No.	DESCRIPTION	DATE

REVISION RECORD

DESCRIPTION	DATE
ISSUED FOR OPA/ZBA	2026-04-17

ISSUED RECORD

D
DUNPAR

2155 LEANNE BLVD.
2155 LEANNE BLVD., MISSISSAUGA ON

SCALE 1 : 150
NORTH

DRAWING TITLE
MIDRISE
NORHT AND SOUTH
ELEVATIONS

CLIENT
1000293648 ONTARIO INC.
105 SIX POINT ROAD, ETOBICOKE ON M8Z 2X3 TEL: 416.236.9800 | FAX: 416.236.9080

DRAWN Author
CHECKED Checker
DATE
PAGE NO. A 402