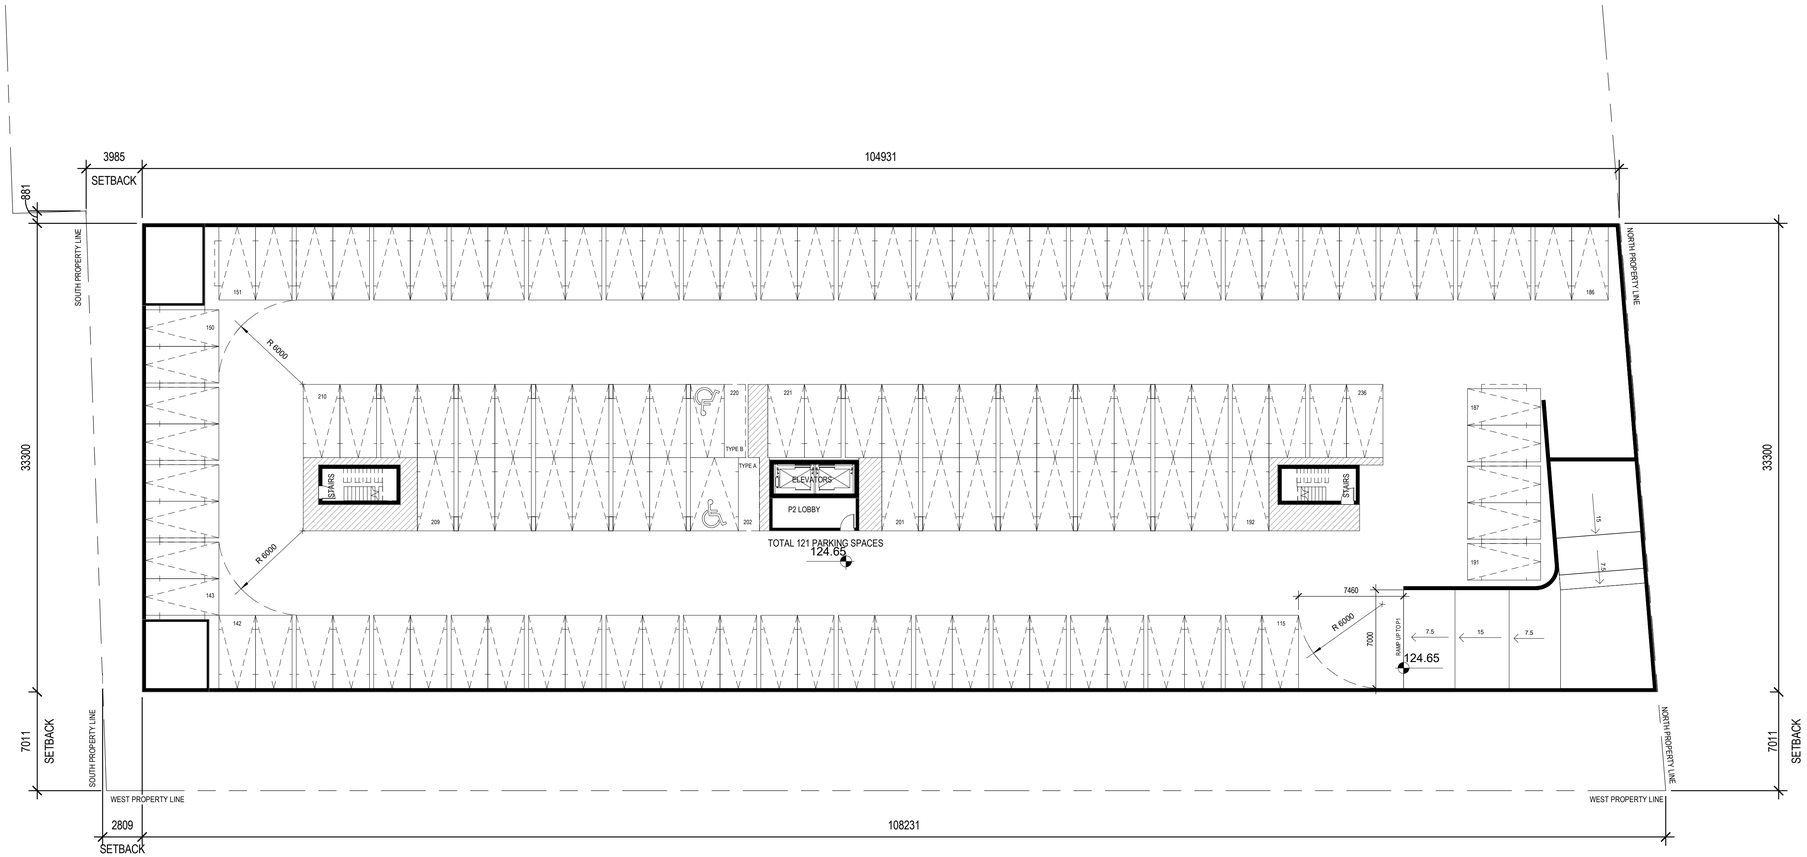

No.	DESCRIPTION	DATE

REVISION RECORD

DESCRIPTION	DATE
ISSUED FOR OPA/ZBA	2026-04-17

ISSUED RECORD

D

D U N P A R

2155 LEANNE BLVD.

2155 LEANNE BLVD., MISSISSAUGA ON

SCALE 1 : 200

NORTH

DRAWING TITLE

MIDRISE
UNDERGROUND PARKING P2
PLAN

CLIENT

1000293648 ONTARIO INC.
105 SIX POINT ROAD, ETOBICOKE ON M8Z 2X3 TEL: 416.236.9800 | FAX: 416.236.9080

DRAWN Author

CHECKED Checker

DATE

PAGE NO. A102