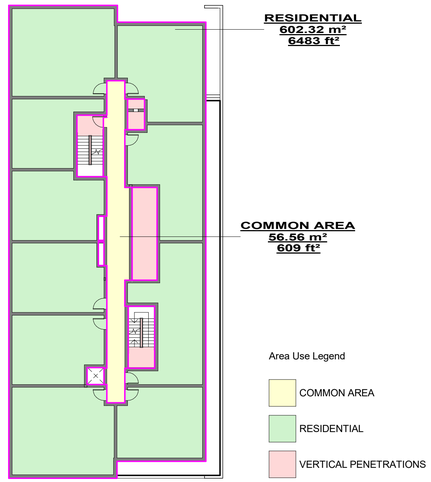

6 LEVEL 20 - B6_GFA
1 : 250

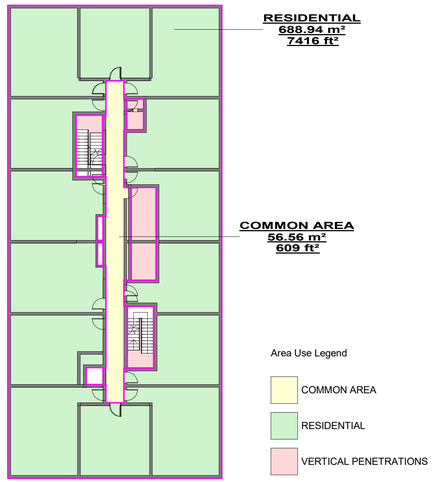

4 LEVEL 6- 17 B6_GFA
1 : 250

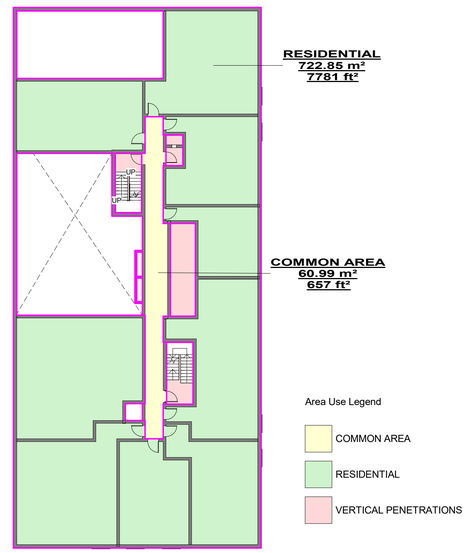

2 LEVEL 2 - B6_GFA
1 : 250

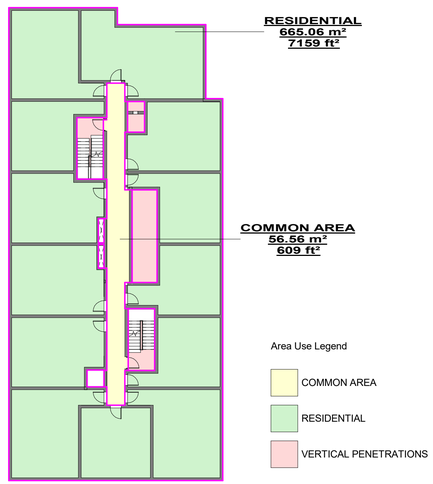

5 LEVEL 18-19 - B6_GFA
1 : 250

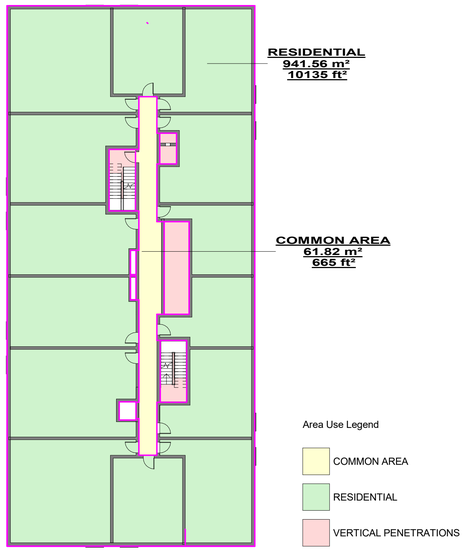

3 LEVEL 4-5 - B6_GFA
1 : 250

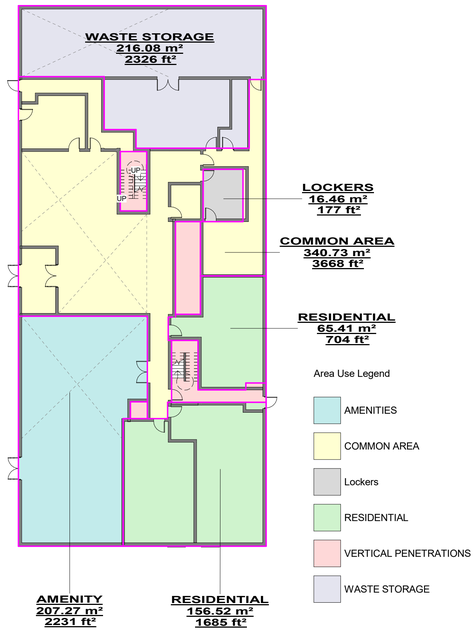

1 LEVEL 1 - B6_GFA
1 : 250

GROSS FLOOR AREA

Name	Area
LEVEL 1	
COMMON AREA	340.73 m²
RESIDENTIAL	221.92 m²
	562.66 m²
LEVEL 2	
COMMON AREA	60.99 m²
RESIDENTIAL	722.85 m²
	783.84 m²
LEVEL 3	
COMMON AREA	61.76 m²
RESIDENTIAL	835.36 m²
	897.12 m²
LEVEL 4	
COMMON AREA	61.82 m²
RESIDENTIAL	941.56 m²
	1003.38 m²
LEVEL 5	
COMMON AREA	61.82 m²
RESIDENTIAL	941.56 m²
	1003.38 m²
LEVEL 6	
COMMON AREA	56.56 m²
RESIDENTIAL	688.94 m²
	745.51 m²
LEVEL 7	
COMMON AREA	56.56 m²
RESIDENTIAL	688.94 m²
	745.51 m²
LEVEL 8	
COMMON AREA	56.56 m²
RESIDENTIAL	688.94 m²
	745.51 m²
LEVEL 9	
COMMON AREA	56.56 m²
RESIDENTIAL	688.94 m²
	745.51 m²
LEVEL 10	
COMMON AREA	56.56 m²
RESIDENTIAL	688.94 m²
	745.51 m²
LEVEL 11	
COMMON AREA	56.56 m²
RESIDENTIAL	688.94 m²
	745.51 m²
LEVEL 12	
COMMON AREA	56.56 m²
RESIDENTIAL	688.94 m²
	745.51 m²
LEVEL 13	
COMMON AREA	56.56 m²
RESIDENTIAL	688.94 m²
	745.51 m²
LEVEL 14	
COMMON AREA	56.56 m²
RESIDENTIAL	688.94 m²
	745.51 m²
LEVEL 15	
COMMON AREA	56.56 m²
RESIDENTIAL	688.94 m²
	745.51 m²
LEVEL 16	
COMMON AREA	56.56 m²
RESIDENTIAL	688.94 m²
	745.51 m²
LEVEL 17	
COMMON AREA	56.56 m²
RESIDENTIAL	688.94 m²
	745.51 m²
LEVEL 18	
COMMON AREA	56.56 m²
RESIDENTIAL	665.06 m²
	721.62 m²
LEVEL 19	
COMMON AREA	56.56 m²
RESIDENTIAL	665.06 m²
	721.62 m²
LEVEL 20	
COMMON AREA	56.56 m²
RESIDENTIAL	602.32 m²
	658.88 m²
TOTAL GROSS FLOOR AREA	15298.60 m²

BUILDING B-6

All drawings specifications related documents and design are the copyright property of 4 Architecture Inc. (4 Arch). Reproduction of this property in whole or in part is strictly prohibited without 4 Arch's written permission (4 Arch. assumes no responsibly or liability for this property unless it bears the original architectural seal and original signature.)

2025-12-18 10:31:45 AM

C:\Users\svarade\Documents\425030_Lormel-Missi_B-6_RVT2024_SVarade.rvt

APPLICATION NUMBER:

APPLICATION NUMBER:

DRAWINGS ARE NOT TO BE SCALED.

NOTES:

THIS DRAWING IS AN INSTRUMENT OF SERVICE, IS PROVIDED BY AND IS THE PROPERTY OF 4 ARCHITECTURE INC.

THE CONTRACTOR MUST VERIFY AND ACCEPT RESPONSIBILITY FOR ALL DIMENSIONS AND CONDITIONS ON SITE, AND MUST NOTIFY 4 ARCHITECTURE INC. OF ANY VARIATION FROM THE SUPPLIED INFORMATION.

4 ARCHITECTURE INC. IS NOT RESPONSIBLE FOR THE ACCURACY OF SURVEY, STRUCTURAL, MECHANICAL, ELECTRICAL, ETC., ENGINEERING INFORMATION SHOWN ON THIS DRAWING. REFER TO THE PROPER ENGINEERING DRAWINGS BEFORE PROCEEDING WITH THE WORK.

CONSTRUCTION MUST CONFORM TO ALL APPLICABLE CODES AND REQUIREMENTS OF AUTHORITIES HAVING JURISDICTION.

ALL ARCHITECTURAL SYMBOLS INDICATED ARE GRAPHIC REPRESENTATIONS ONLY.

REVISIONS

No.	Description	YYYY.MM.DD	By
1.	ISSUED FOR ZBA SUBMISSION	2025.12.19	EM

SUBMITTALS

No.	Description	YYYY.MM.DD	By
10.			
9.			
8.			
7.			
6.			
5.			
4.			
3.			
2.			

CLIENT:

FOREST PARK CIRCLE

NORTH: PROJECT NORTH / TRUE NORTH

STAMP:

4 ARCHITECTURE INC
WWW.4ARCHITECTURE.CA
8966 Woodbine Avenue, Suite 300, Markham, ON L3R 0J7
T. (905) 470 7212 // email: mail@4architecture.ca

FOREST PARK CIRCLE - 425030
4100 PONYTAIL DRIVE AND 1850 RATHBURN ROAD EAST, MISSISSAUGA, ON

GFA AREA SCHEDULE

2025.12.19

Scale: 1 : 250 | Drawn By: SV/JC | Checked By: EM

File Number:

A-B6-300